

New Construction

127-135 Nahant Street Wakefield MA

Sheet Number	Sheet Name	COMMENTS	Issuance #1
CIVIL			
C1	COVER		●
C2	EXISTING CONDITIONS		●
C3	LAYOUT PLAN		●
C4	SITE PLAN		●
C5	LANDSCAPING AND LIGHTING		●
C6	DETAILS		●

ARCHITECTURAL			
A1 .01	FIRST FLOOR PLAN		0
A1 .02	SECOND FLOOR PLAN		0
A1 .03	THIRD FLOOR PLAN		0
A1 .04	FOURTH FLOOR PLAN		0
A1 .05	FIFTH FLOOR PLAN		0
A1 .06	ROOF PLAN		0
A2.01	EXTERIOR ELEVATIONS		0
A3.01	BUILDING SECTIONS		0
A6.01	UNIT PLANS		0
A6.02	UNIT PLANS		0
A6.03	UNIT PLANS		0
A6.04	UNIT PLANS		0
A6.05	UNIT PLANS		0
A6.06	UNIT PLANS		0
R1 00	RENDERINGS		0
R1 01	RENDERINGS		0
R1 02	RENDERINGS		0
R1 03	RENDERINGS		0



126 DODGE STREET
BEVERLY, MA 01915
978-927-3745



SV DESIGN
 Proposed new construction
Residences at Nahant LLC
127-135 Nahant Street Wakefield MA
 SV DESIGN 126 Dodge Street Beverly, Massachusetts 01915 www.svdesign.com t 978.927.3745
 Scale: 1/8" = 1'-0"
 Drawn By: Author Checked By: Checker
 Date: July 2023 Project #: 11.6122.007

PRELIMINARY SITE DEVELOPMENT PLAN
for
PROPOSED MULTIFAMILY HOUSING DEVELOPMENT
THE RESIDENCES AT NAHANT STREET
127-135 NAHANT STREET
WAKEFIELD, MASSACHUSETTS

EXISTING

	BENCH MARK
	BITUMINOUS BERM
	BITUMINOUS CAPE COD BERM
	BUILDING
	UNDERGROUND CABLE
	COUNTOUR (1')
	CONTOUR (5')
	ZONE A (100-YEAR FLOOD ZONE)
	CEMENT CONCRETE
	SLOPED GRANITE CURB
	VERTICAL GRANITE CURB
	EDGE OF DISTURBANCE
	UNDERGROUND DRAIN PIPE
	CATCH BASIN
	DRAIN MANHOLE
	ROUND CATCH BASIN
	UNDERGROUND ELECTRIC
	CHAIN LINK FENCE
	POST & RAIL FENCE
	STOCKADE FENCE
	VINYL FENCE
	FINISHED FLOOR ELEVATION
	GARAGE FLOOR ELEVATION
	FOUNDATION
	UNDERGROUND GAS MAIN
	UNDERGROUND GAS SERVICE
	EDGE OF GRAVEL
	SPOT GRADE
	GUARD RAIL
	HANDICAP PLACARD PARKING
	WHEEL CHAIR RAMP
	HEADWALL
	LANDSCAPE AREA
	LEDGE OUTCROP
	BOLLARD
	OVERHEAD WIRE
	UTILITY POLE
	PAINTED PARKING & SPACE COUNT
	PATH
	EDGE OF PAVEMENT
	BOULDER RIP-RAP & SLOPE
	UNDERGROUND SEWER
	UNDERGROUND SEWER SERVICE
	SEWER MANHOLE
	SEWER CLEANOUT
	BITUMINOUS CONCRETE SIDEWALK SIGN
	EROSION & SEDIMENTATION CONTROL
	STEPS
	BOULDER
	STONEWALL
	CENTERLINE OF SWALE
	UNDERGROUND TELEPHONE
	TESTHOLE LOCATION
	MONITORING WELL LOCATION
	PERCOLATION TEST LOCATION
	PAINTED TRAFFIC LINE & TYPE
	DECIDUOUS TREE, SIZE & TYPE
	CONIFEROUS TREE, SIZE & TYPE
	HEDGE ROW AND TYPE
	RETAINING WALL
	UNDERGROUND WATER MAIN
	UNDERGROUND WATER SERVICE
	PAINTED UNDERGROUND WATER
	WATER GATE VALVE BOX
	WATER SERVICE CURB BOX

PROPOSED

	P-BM No. 1
	PCCB
	P-ONLY P-ONLY
	57-
	60-
	N/A
	PSSC
	PVGC
	D
	Catch Basin
	Drain Manhole
	Round Catch Basin
	Underground Electric
	Chain Link Fence
	Post & Rail Fence
	Stockade Fence
	Vinyl Fence
	FF=60.43
	GF=57.65
	F=18.00
	G
	GS
	Gravel
	Spot Grade
	Guard Rail
	Handicap Placard Parking
	Wheel Chair Ramp
	Headwall
	Landscape Area
	Ledge Outcrop
	Bollard
	Overhead Wire
	Utility Pole
	Painted Parking & Space Count
	Path
	Edge of Pavement
	Boulder Rip-Rap & Slope
	Underground Sewer
	Underground Sewer Service
	Sewer Manhole
	Sewer Cleanout
	Bit. Sidewalk 4' W Sign
	Erosion & Sedimentation Control
	Steps
	Boulder
	Stonewall
	Centerline of Swale
	Underground Telephone
	Testhole Location
	Monitoring Well Location
	Percolation Test Location
	Painted Traffic Line & Type
	Deciduous Tree, Size & Type
	Coniferous Tree, Size & Type
	Hedge Row and Type
	Retaining Wall
	Underground Water Main
	Underground Water Service
	Painted Underground Water
	Water Gate Valve Box
	Water Service Curb Box



VICINITY MAP
SCALE: 1" = 200'±

UNIT BREAKDOWN							
	FIRST FLOOR/ GARAGE	SECOND FLOOR	THIRD FLOOR	FOURTH FLOOR	FIFTH FLOOR	TOTAL	PERCENTAGE
3 BR	1	3	3	3	0	10	10.0%
2 BR	0	7	7	7	6	27	27.0%
1 BR	3	12	12	12	12	51	51.0%
STUDIO	0	3	3	3	3	12	12.0%
TOTAL	4	25	25	25	21	100	100%

GENERAL NOTES:

- PROPERTY LINE INFORMATION DEPICTED ON THIS PLAN IS THE RESULT OF AN ACTUAL FIELD SURVEY BY HAYES ENGINEERING, INC.
- TOPOGRAPHIC INFORMATION DEPICTED ON THIS PLAN IS THE RESULT OF AN ACTUAL FIELD SURVEY BY HAYES ENGINEERING, INC.
- VERTICAL DATUM IS THE NORTH AMERICAN VERTICAL DATUM OF 1988 (NAVD88).
- THE SITE IS NOT LOCATED WITHIN A FLOOD HAZARD ZONE (A OR V) AS SHOWN ON FLOOD INSURANCE RATE MAP COMMUNITY PANEL No. 25017 0427E AND 25017 00431E, EFFECTIVE JUNE 4, 2010.
- THE UNDERGROUND UTILITIES SHOWN HAVE BEEN COMPILED FROM FIELD SURVEY INFORMATION AND AVAILABLE EXISTING DRAWINGS. THE SURVEYOR MAKES NO GUARANTEE THAT THE UNDERGROUND UTILITIES SHOWN COMPRISE ALL SUCH UTILITIES IN THE AREA, EITHER IN SERVICE OR ABANDONED. FURTHER, THE SURVEYOR HAS NOT PHYSICALLY LOCATED THE UNDERGROUND UTILITIES AND DOES NOT WARRANT THAT THE UNDERGROUND UTILITIES SHOWN ARE IN THE EXACT LOCATION INDICATED ALTHOUGH HE DOES CERTIFY THAT THEY ARE LOCATED AS ACCURATELY AS POSSIBLE FROM THE INFORMATION AVAILABLE.
- THE CONTRACTOR SHALL BE RESPONSIBLE FOR CHECKING AND VERIFYING THE LOCATIONS, SIZES, AND ELEVATIONS OF ALL EXISTING UTILITIES SHOWN OR NOT SHOWN ON THESE PLANS AND SHALL NOTIFY THE ENGINEER IN WRITING OF ANY UTILITIES INTERFERING WITH THE PROPOSED DESIGN AND THE APPROPRIATE REMEDIAL ACTION PRIOR TO PROCEEDING WITH THE WORK.
- THE CONTRACTORS ARE RESPONSIBLE FOR CONTACTING DIG SAFE AT (800) 322-4844 PRIOR TO THE START OF ANY CONSTRUCTION.
- THIS PLAN WAS PREPARED FOR REVIEW BY AND TO OBTAIN APPROVAL FROM PUBLIC AGENCIES AND IS NOT INTENDED AS CONSTRUCTION DOCUMENTS.

SITE CONSTRUCTION NOTES:

- ACCESSIBLE ROUTES, PARKING SPACES, RAMPS, SIDEWALKS AND WALKWAYS SHALL BE CONSTRUCTED IN CONFORMANCE WITH THE FEDERAL AMERICANS WITH DISABILITIES ACT (ADA), MASSACHUSETTS ARCHITECTURAL ACCESS BOARD (AAB) STANDARDS, AND ALL LOCAL LAWS AND REGULATIONS (WHICHEVER ARE MOST STRINGENT);
- AREAS DISTURBED DURING CONSTRUCTION AND NOT RESTORED WITH IMPERVIOUS SURFACES SHALL RECEIVE 6-INCHES OF LOAM AND SEED;
- TRAFFIC SIGNAGE AND PAVEMENT MARKINGS SHALL CONFORM TO THE MANUAL OF UNIFORM TRAFFIC CONTROL DEVICES (MUTCD);
- IN THE EVENT THAT SUSPECTED CONTAMINATED SOIL, GROUNDWATER, AND OTHER MEDIA ARE ENCOUNTERED DURING EXCAVATION AND CONSTRUCTION ACTIVITIES BASED ON VISUAL, OLFACTORY, OR OTHER EVIDENCE, THE CONTRACTOR SHALL STOP WORK IN THE VICINITY OF THE SUSPECT MATERIAL TO AVOID FURTHER SPREADING OF THE MATERIAL, AND SHALL NOTIFY THE OWNER IMMEDIATELY SO THAT APPROPRIATE TESTING AND SUBSEQUENT ACTION CAN BE TAKEN.

ZONE: SINGLE RESIDENCE (SR)

MINIMUM SETBACKS:
FRONT = 30 feet
SIDE = 15 feet
REAR = 25 feet
MIN. FRONTAGE = 100 feet
MIN. LOT AREA = 12,000 sq. ft.
MAX. BUILDING HEIGHT = 35 feet

ZONE: BUSINESS (B)

MINIMUM SETBACKS:
FRONT = 0 feet
SIDE = 15 feet (to Residential)
REAR = 15 feet (to Residential)
MIN. FRONTAGE = 0 feet
MIN. LOT AREA = 0 sq. ft.
MAX. BUILDING HEIGHT = 60 feet

PARKING SUMMARY:

ITE PARKING REQUIREMENTS – LUC 221: MULTIFAMILY HOUSING (MID–RISE)

0.75 SPACES PER BEDROOM x 147 BEDROOMS = 111 SPACES
1.31 SPACES PER DWELLING UNIT x 100 UNITS = 131 SPACES

REQUIRED HP PARKING 101–151 SPACES = 5 SPACES


59 INTERIOR SPACES (9'x18') INCLUDING 3 HP SPACES

76 EXTERIOR SPACES (9'x18') INCLUDING 2 HP SPACES AND 4 TANDEM SPACES

135 TOTAL SPACES
5 TOTAL HP SPACES

1.35 SPACES PER DWELLING UNIT / 0.92 SPACES PER BEDROOM PROVIDED

SHEET INDEX	
PLAN TITLE	SHEET DESIGNATION
COVER	C1
EXISTING CONDITIONS	C2
LAYOUT	C3
SITE PLAN	C4
LANDSCAPING & LIGHTING	C5
DETAILS	C6

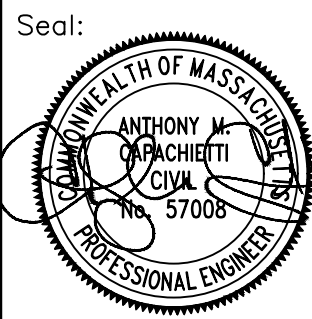

Prepared For:

Owner / Applicant
THE RESIDENCES AT NAHANT STREET LLC
127-135 NAHANT STREET
WAKEFIELD, MASSACHUSETTS 01960
978.406.9979

Prepared By:

Hayes Engineering, Inc.
693 Salem Street
Wakefield, MA 01880
Ph: 781.246.2800
Fax: 781.246.7596
www.hayeseng.com

Design By: AMC
Drawn By: AMC
Checked By: AMC
Project File: WAK-0582A
Comp. No: WAK250-MSPCS
☒ Issued For Permit
☐ Issued For Review
☐ Issued For Bid
☐ Issued For Construction
☒ Not For Construction

No.	Revision	Date
10		
9		
8		
7		
6		
5		
4		
3		
2	Updated Layout	7/18/2023
1	Adjacent Structures and Roof Heights	6/8/2023

Scale: 1"=20'
0' 10' 20' 40'
Date: March 21, 2023


Drawing Title:

PRELIMINARY SITE DEVELOPMENT PLAN
THE RESIDENCES AT NAHANT STREET
127-135 NAHANT STREET
WAKEFIELD, MASS.

Drawing No.:

C1

THIS PLAN IS NOT A DETERMINATION OF PROPERTY LINES OR ZONING COMPLIANCE, NOR IS ITS PURPOSE TO DEPICT EXISTING OR PROPOSED STRUCTURES, FEATURES OR BOUNDARIES RELATIVE TO PROPERTY LINES. THIS PLAN IS SEALED BY A PROFESSIONAL ENGINEER AS IT RELATES TO THE LOCATION AND RELOCATION OF FIXED WORKS EMBRACED WITHIN THE PRACTICE OF CIVIL ENGINEERING IN ACCORDANCE WITH THE PROVISIONS OF 250 CMR 5.01(2) ET SEQ.

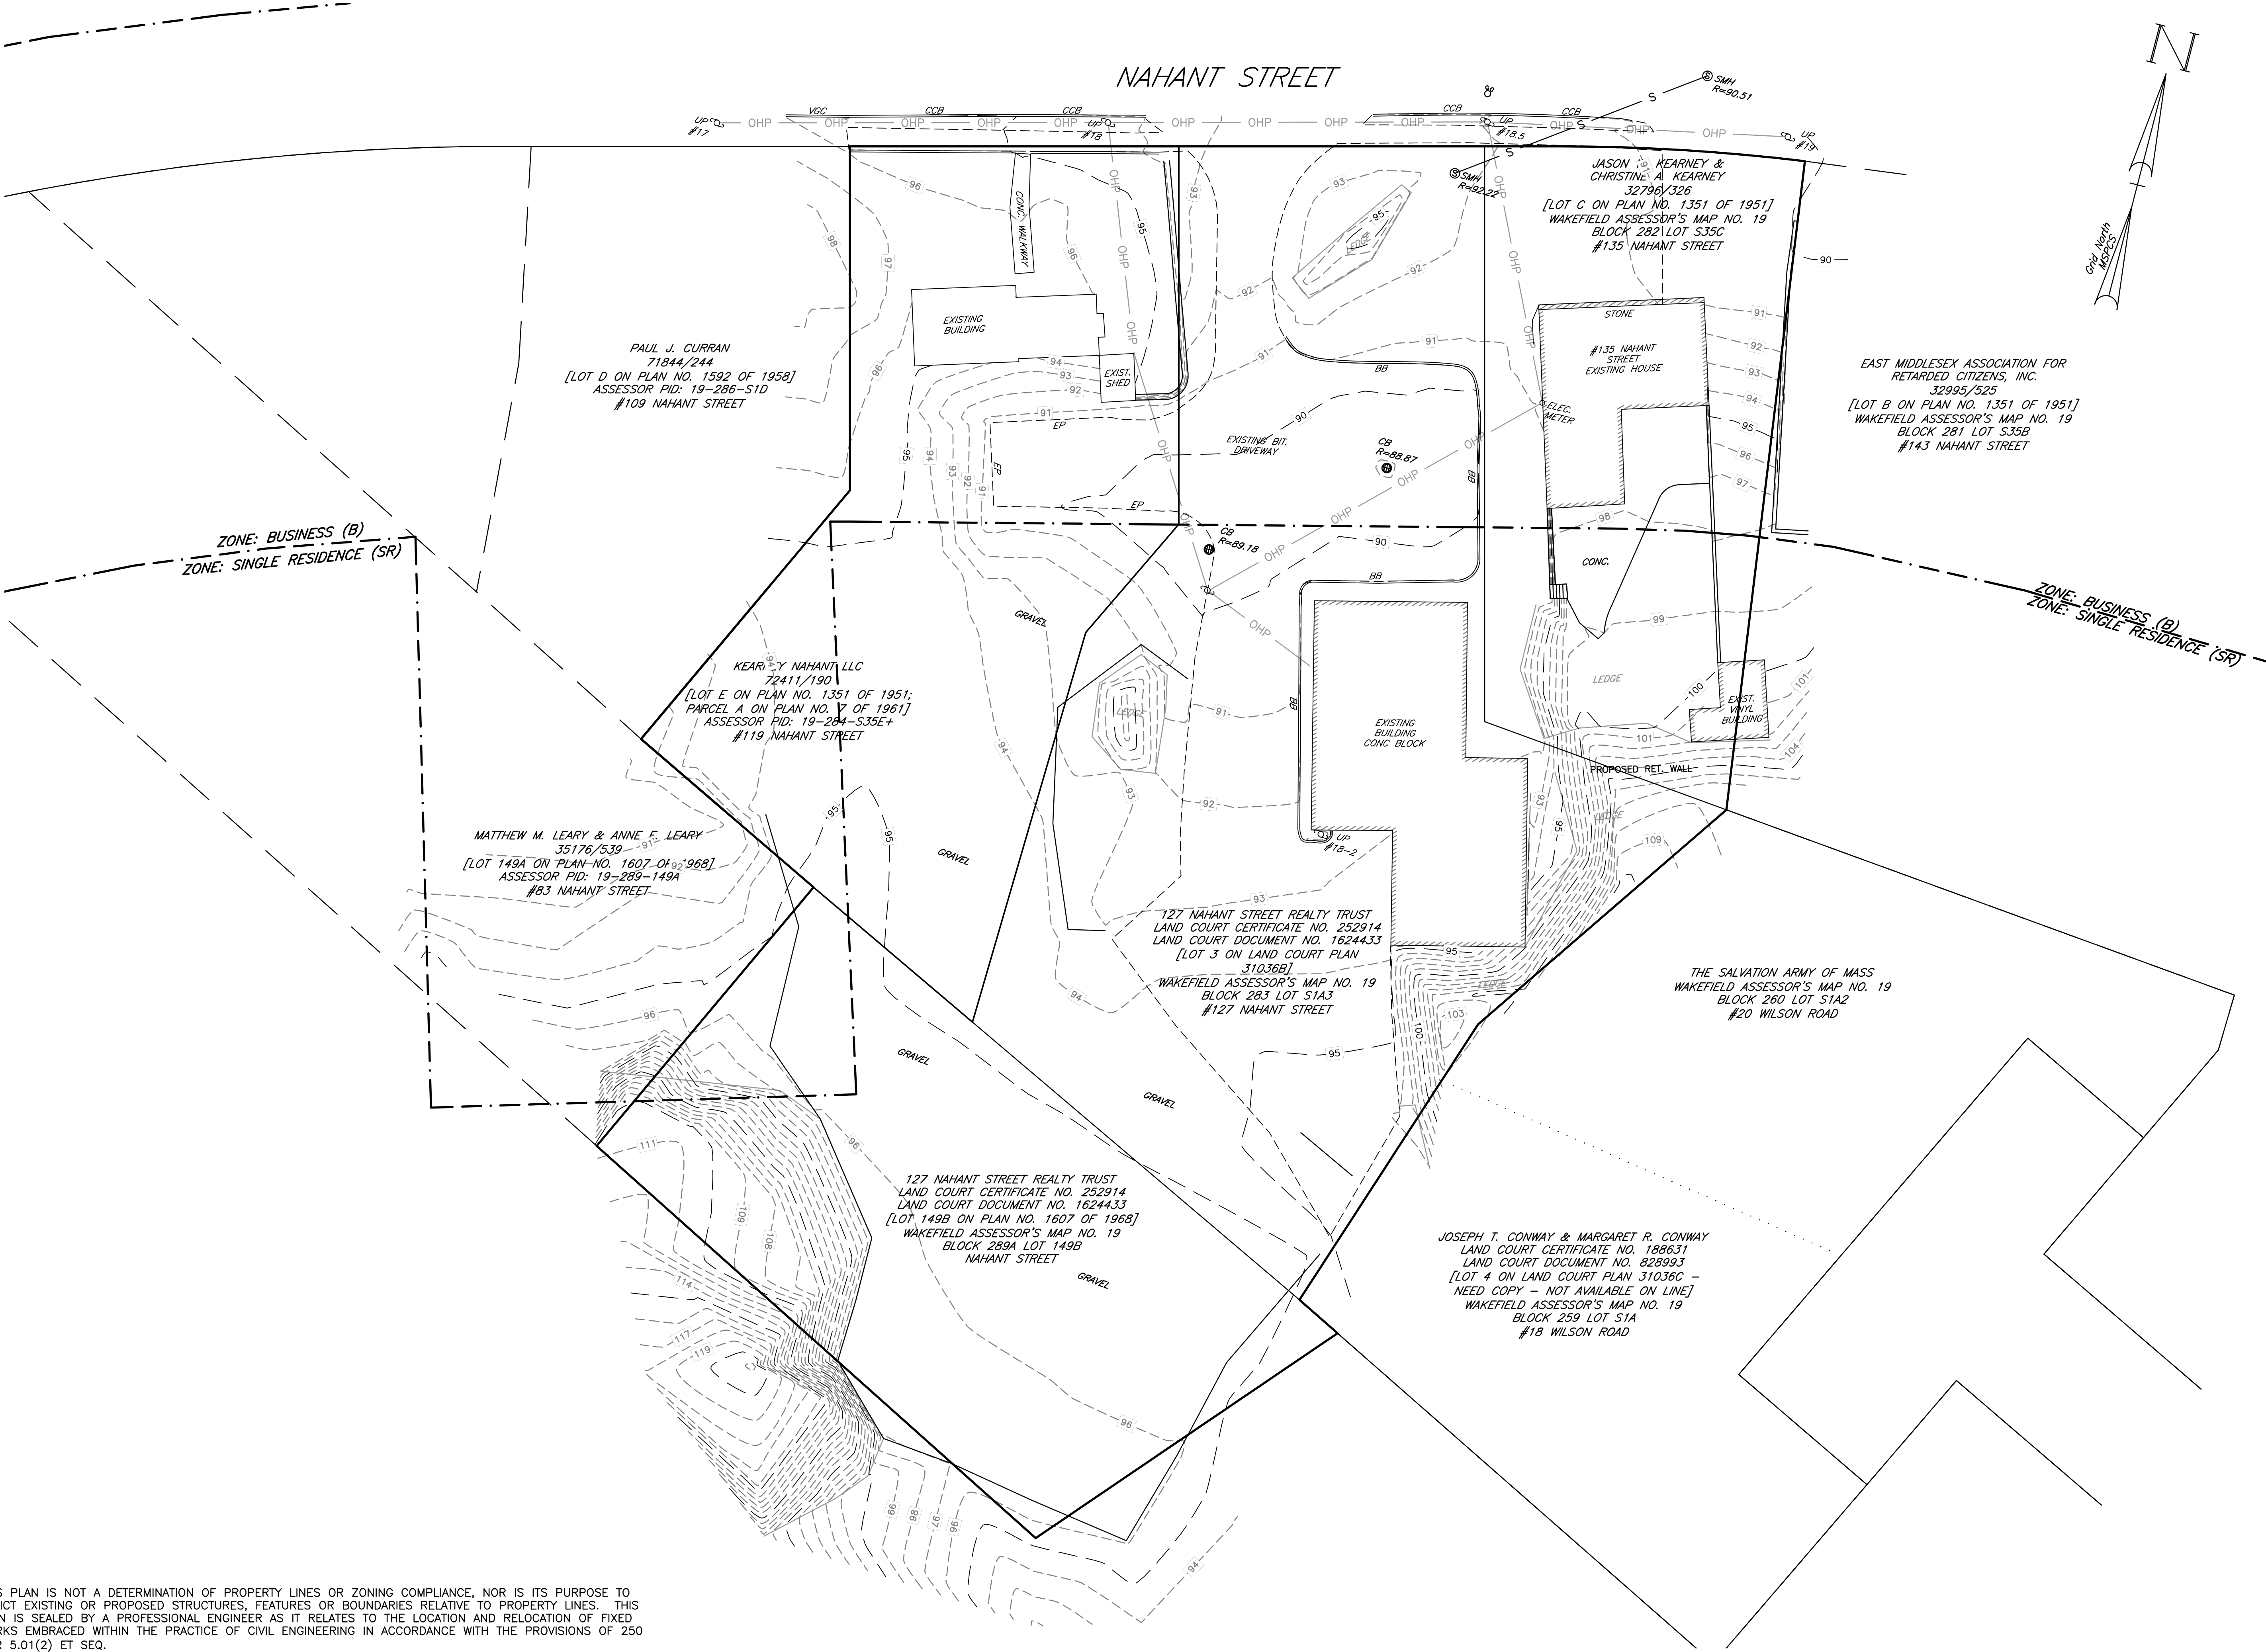

Owner / Applicant
THE RESIDENCES AT NAHANT STREET LLC
C/O THE WAKES GROUP
JASON L. WAKES, ESQ.
246 ANDOVER STREET, SUITE 301
PEABODY, MASSACHUSETTS 01960
978.406.9979

Prepared By:

Hayes Engineering, Inc.
693 Salem Street
Wakefield, MA 01880
Ph: 781.246.2800
Fax: 781.246.7596
www.hayeseng.com


Design By: AMC
Drawn By: AMC
Checked By: AMC
Project File: WAK-0582A
Comp. No: WAK250-MSPCS
☒ Issued For Permit
☐ Issued For Review
☐ Issued For Bid
☐ Issued For Construction
☒ Not For Construction


No.	Revision	Date
10		
9		
8		
7		
6		
5		
4		
3		
2	Updated Layout	7/18/2023
1	Adjacent Structures and Roof Heights	6/8/2023

Scale: 1"=20'
0' 10' 20' 40'
Date: March 21, 2023

Drawing Title:
PRELIMINARY SITE DEVELOPMENT PLAN
THE RESIDENCES AT NAHANT STREET
127-135 NAHANT STREET
WAKEFIELD, MASS.

Drawing No.:
C2
SHEET 2 OF 6

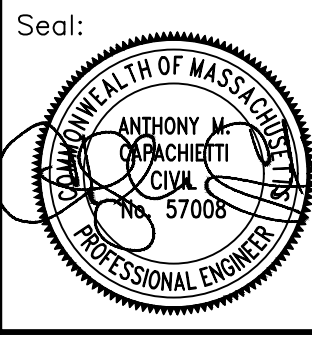

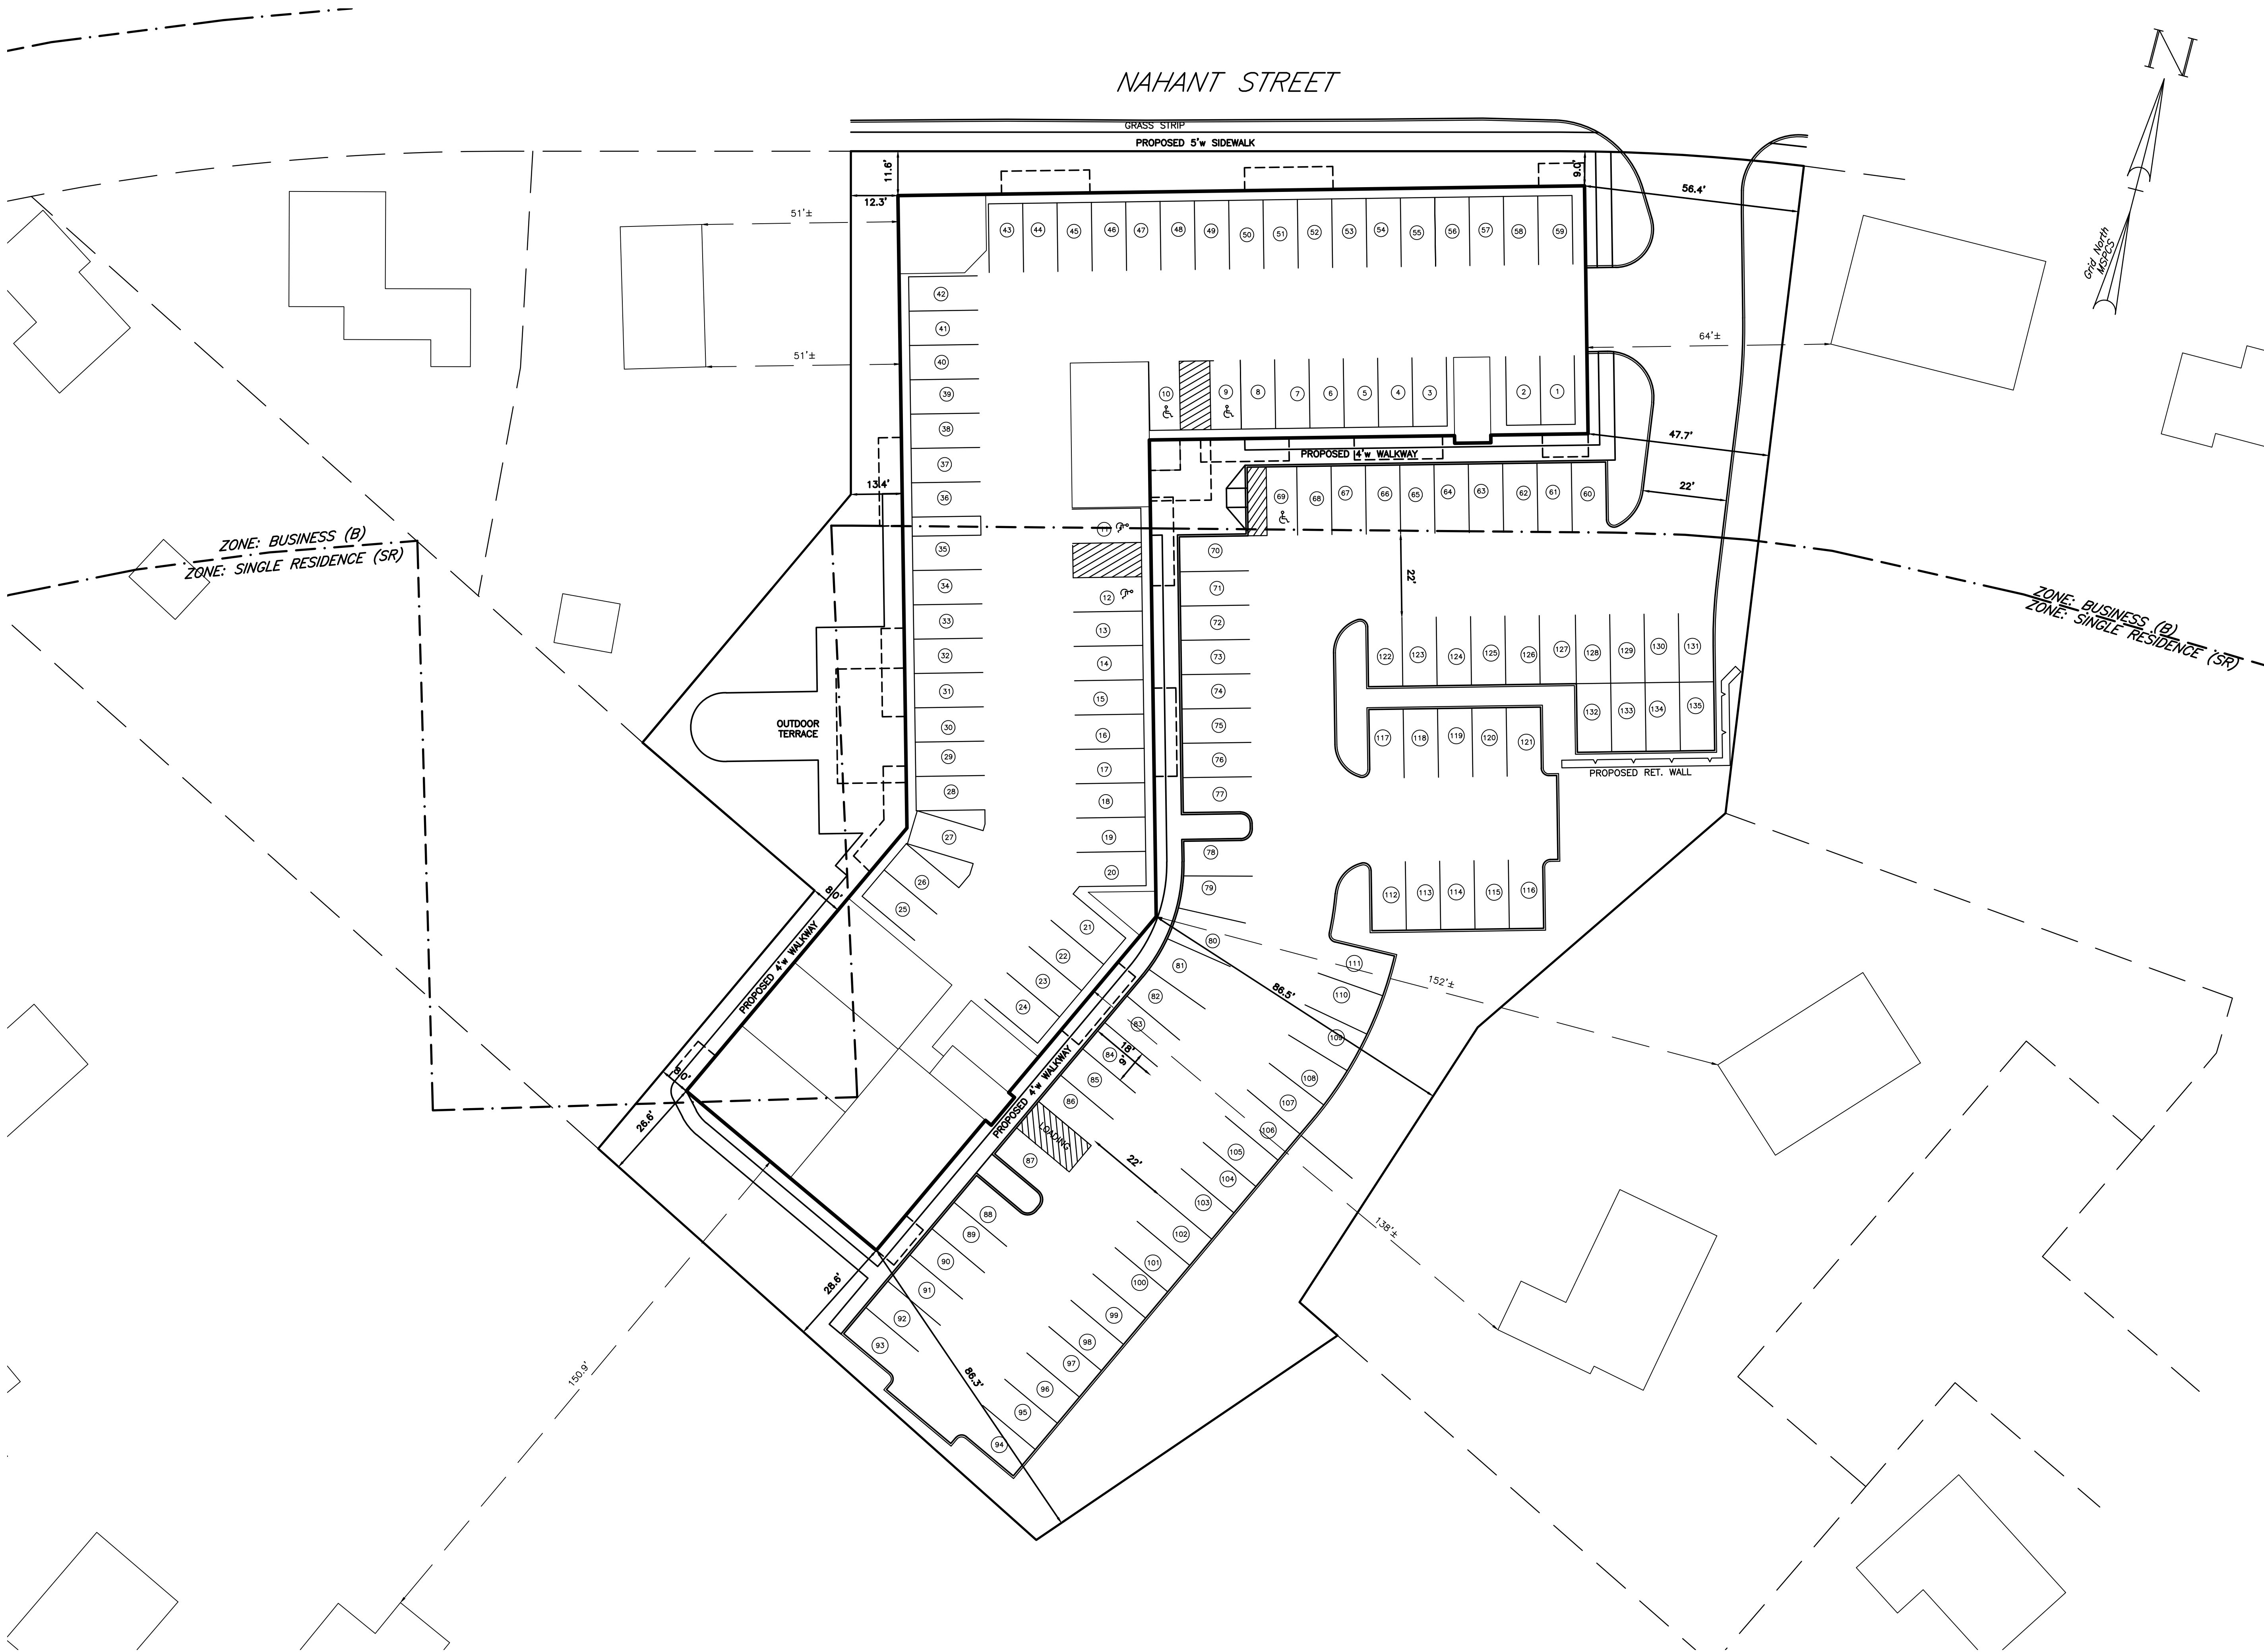

Owner / Applicant
THE RESIDENCES AT NAHANT STREET LLC
C/O THE HAYES GROUP
246 ANDOVER STREET, SUITE 301
PEABODY, MASSACHUSETTS 01960
978.406.9979

Prepared By:

Hayes Engineering, Inc.
693 Salem Street
Wakefield, MA 01880
Ph: 781.246.2800
Fax: 781.246.7596
www.hayeseng.com


Design By: AMC
Drawn By: AMC
Checked By: AMC
Project File: WAK-0582A
Comp. No: WAK250-MSPCS
☒ Issued For Permit
☐ Issued For Review
☐ Issued For Bid
☐ Issued For Construction
☒ Not For Construction

No.	Revision	Date
10		
9		
8		
7		
6		
5		
4		
3		
2	Updated Layout	7/18/2023
1	Adjacent Structures and Roof Heights	6/8/2023



Scale: 1"=20'
0' 10' 20' 40'
Date: March 21, 2023

Drawing Title:
PRELIMINARY SITE DEVELOPMENT PLAN
THE RESIDENCES AT NAHANT STREET
127-135 NAHANT STREET
WAKEFIELD, MASS.

Drawing No.:
C3
SHEET 3 OF 6

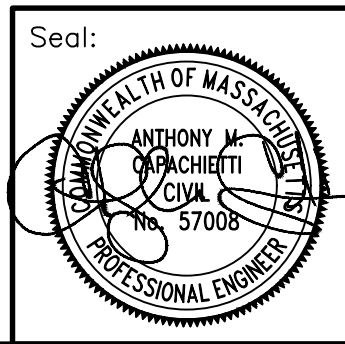


PLANT SCHEDULE				PLANT SCHEDULE			
SYMBOL	BOTANICAL NAME	COMMON NAME	SIZE	SYMBOL	BOTANICAL NAME	COMMON NAME	SIZE
	DECIDUOUS TREE OPTIONS:				SHRUB OPTIONS:		
	ACER RUBRUM	RED SUNSET MAPLE	2" CALIPER		CORNUS ALBA 'ELEGANTISSIMA'	VARIEGATED RED TWIG DOGWOOD	2-3"
	ACER SACCHARUM 'GREEN MOUNTAIN'	SUGAR MAPLE	2" CALIPER		CORNUS RACEMOSA	GREY DOGWOOD	2-3"
	CARPINUS CAROLINIANA	AMERICAN HORNBEAM	2" CALIPER		FORSYTHIA	FORSYTHIA	2-3"
	CARAYA OVATA	SHAGBARK HICKORY	2" CALIPER		ILEX GLABRA 'SHAMROCK'	SHAMROCK INKBERRY	2-3"
	OSTRYA VIRGINIANA	HOPHORNBEAM	2" CALIPER		ILEX VERICILLATA	WINTERBERRY	2-3"
	PLATANUS X ACERIFOLIA	LONDON PLANE TREE	2" CALIPER		ITEA VIRGINICA	VIRGINIA SWEETSPIRE	2-3"
	QUERCUS COCINNEA	SCARLET OAK	2" CALIPER		KALMIA LATIFOLIA	MOUNTAIN LAUREL	2-3"
	QUERCUS PALUSTRIS	PIN OAK	2" CALIPER		MYRICA PENNSYLVANICA	NORTHERN BAYBERRY	2-3"
	TILIA AMERICANA	BASSWOOD	2" CALIPER		PHYSOCARPUS OPULIFOLIUS	DIABLO NINEBARK	2-3"
TILIA CORDATA 'GREENSPIRE'	GREENSPIRE LINDEN	2" CALIPER	PRUNUS MARATIMA	BEACH PLUM	2-3"		
ZELKOVA SERRATA	JAPANESE ZELKOVA	2" CALIPER	SYRINGA VULGARIS	COMMON LILAC	2-3"		
VIBUMUM DENTATUM	ARROWWOOD	2-3"					
	EVERGREEN TREE OPTIONS:				FLOWERING TREE OPTIONS:		
	ABIES CONCOLOR	WHITE FIR	8-10'		CERCIS CANDENSIS	EASTERN REDBUD	2" CALIPER
	PICEA ABIES	NORWAY SPRUCE	8-10'		CORNUS FLORIDA	WHITE DOGWOOD	2" CALIPER
	PICEA GLAUCA	WHITE SPRUCE	8-10'		CORNUS KOUSA	KOREAN DOGWOOD	2" CALIPER
	PICEA OMORIKA	SERBIAN SPRUCE	8-10'		CORNUS MAS	CORNELIANCHERRY	2" CALIPER
	PICEA PUNGENS 'GLAUCA'	COLORADO BLUE SPRUCE	8-10'		CRATAEGUS PHAENOPYRUM	WASHINGTON HAWTHORNE	2" CALIPER
	PINUS THUBERGII	JAPANESE BLACK PINE	8-10'		MAGNOLIA X SOULIANIGANA	SAUCER MAGNOLIA	8-10'
	TSUGA CANADENSIS	HEMLOCK	8-10'		SOPHORA JAPONICA	JAPANESE PAGODATREE	2" CALIPER
	JUNIPERUS CHINENSIS 'BLUE POINT'	BLUE POINT JUNIPER	6-7'		GRASS/PERENNIAL OPTIONS:		
	JUNIPERUS CHINENSIS 'MOUNTBATTEN'	MOUNTBATTEN JUNIPER	8-10'		ECHINACEA	CONEFLOWER	1 gal
JUNIPERUS VIRGINIANA	EASTERN RED CEDAR	8-10'	HEMEROCALLIS	DAYLILY	1 gal		
PINUS RESINOSA	RED PINE	8-10'	PENNISETUM ALOPECUROIDES	HAMEIN FOUNTAIN GRASS	1 gal		
PINUS STROBUS	WHITE PINE	8-10'	RUBECKIA GOLDSTROM	BLACK EYED SUSANS	1 gal		
THUJA X OCCIDENTALIS 'SMARAGD'	ESMERALD GREEN ARBORVITAE	8-10'	SCHIZACHYRIA SCOPARIUM	LITTLE BLUESTEM	1 gal		
THUJA X PLICATA 'GREEN GIANT'	GREEN GIANT ARBORVITAE	8-10'					

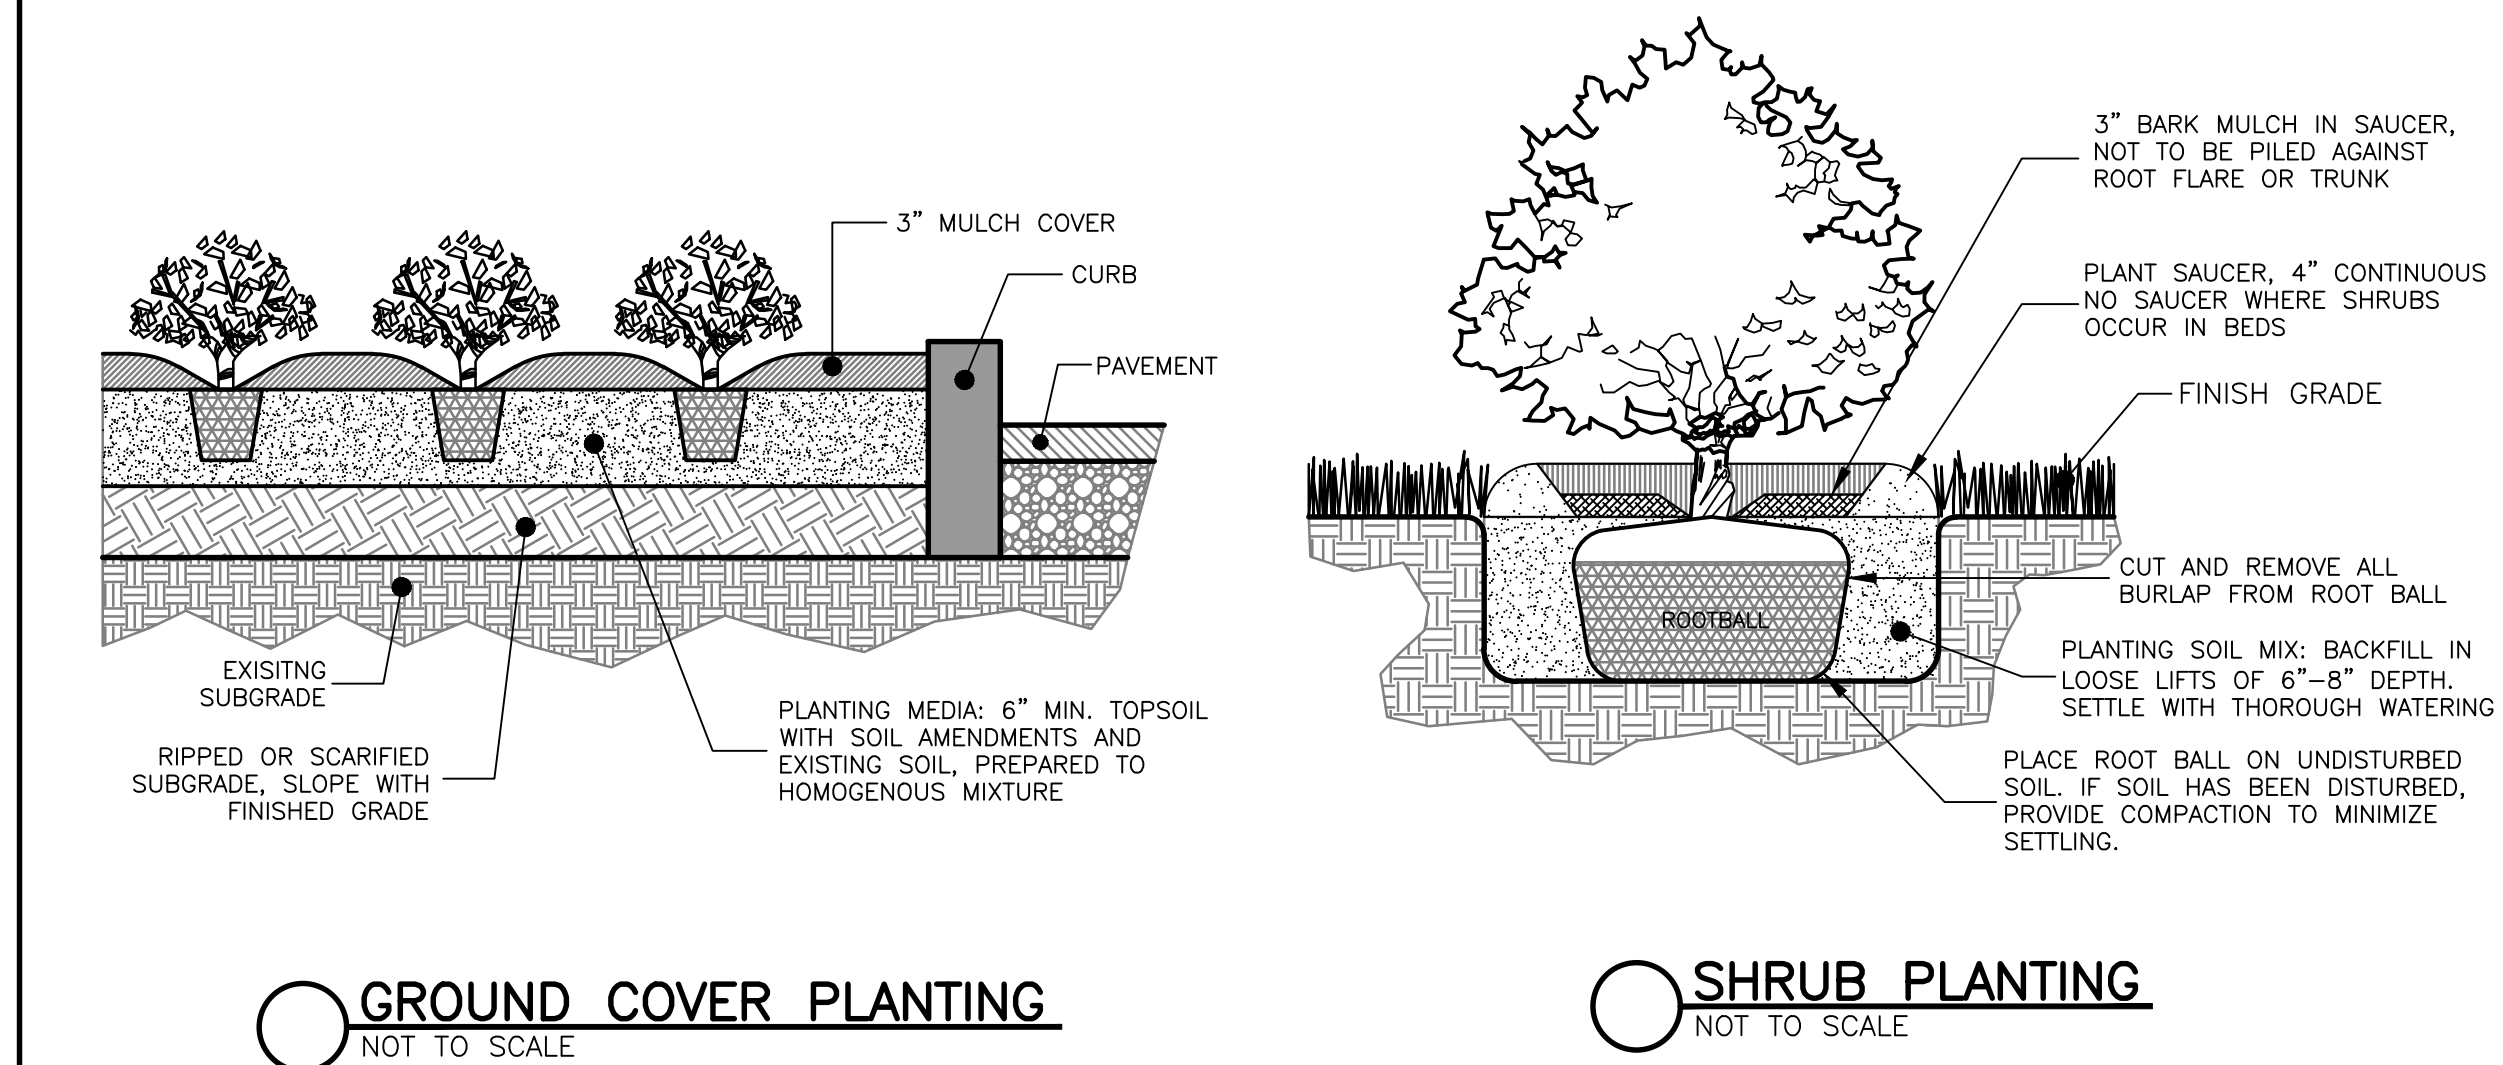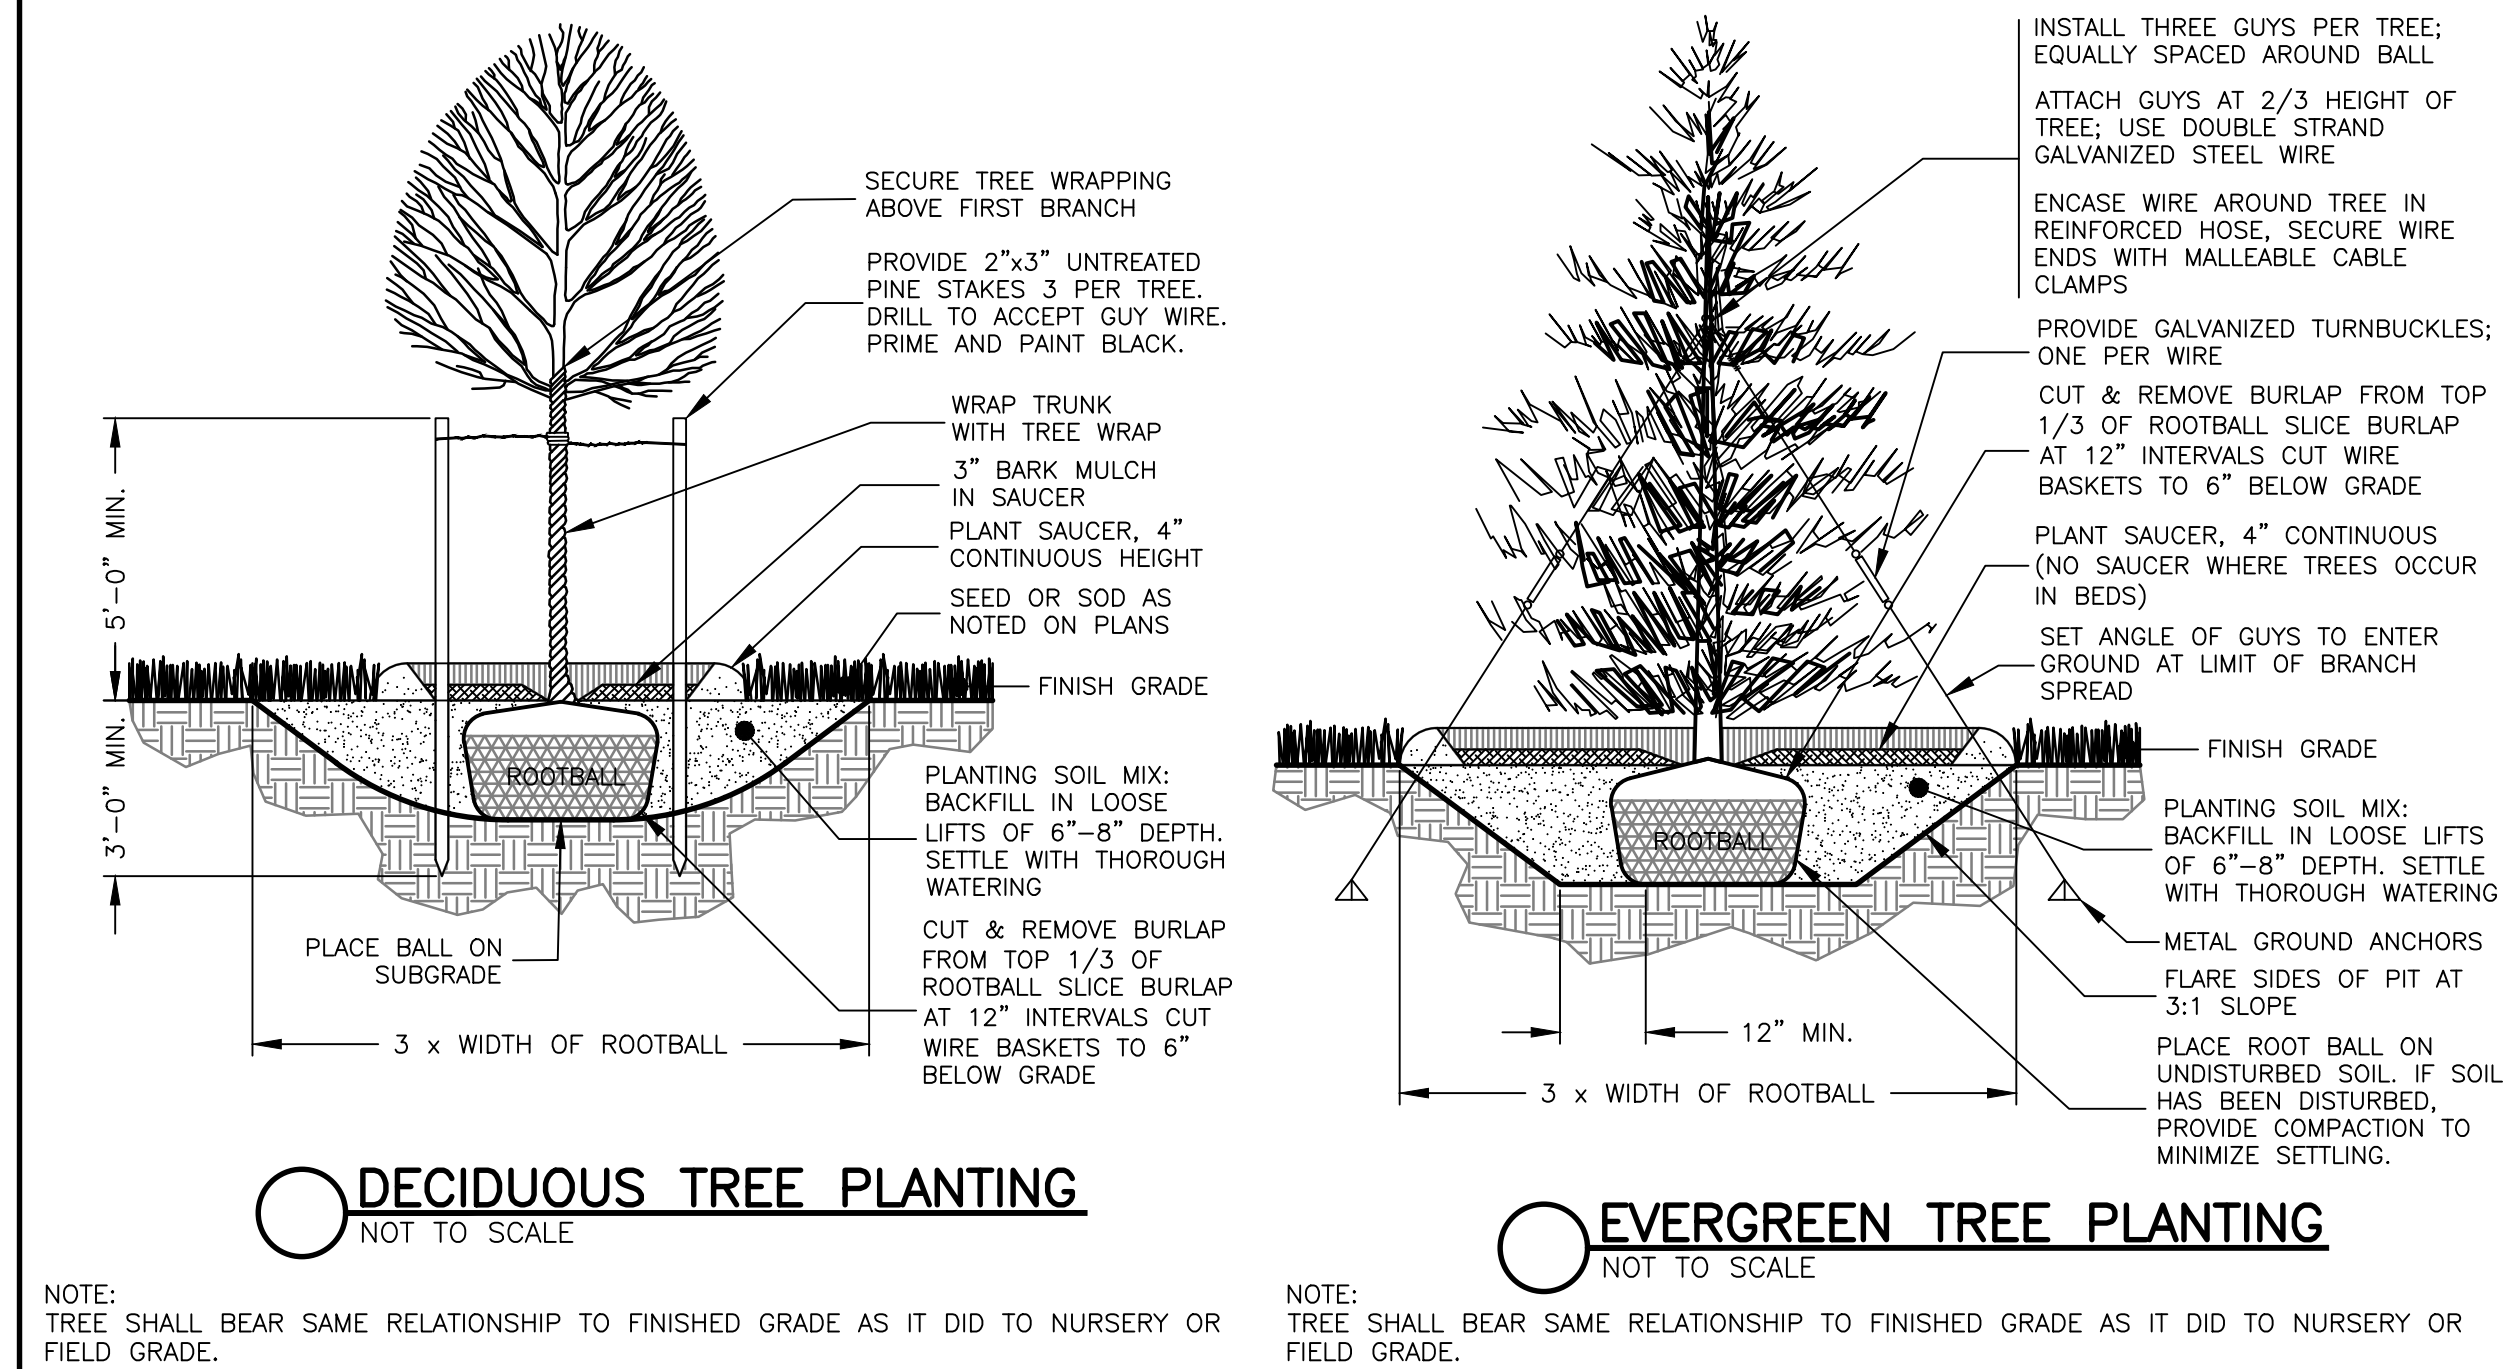


NOTES:

1. SHRUB SHALL BEAR SAME RELATIONSHIP TO FINISHED GRADE AS IT DID TO NURSERY OR FIELD GRADE.
2. WHERE SHRUBS OCCUR IN PLANT BED GROUPINGS, PROVIDE A 12" DEEP MINIMUM CONTINUOUS LOAM BED.

PLANT SCHEDULE		
BOTANICAL NAME	COMMON NAME	SIZE
SHRUB OPTIONS:		
CORNUS ALBA "ELEGANTISSIMA"	VARIEGATED RED TWIG DOGWOOD	2-3"
CORNUS RACEMOSA	GREY DOGWOOD	2-3"
FORSYTHIA	FORSYTHIA	2-3"
ILEX GLABRA "SHAMROCK"	SHAMROCK INKBERRY	2-3"
ILEX VERICILLATA	WINTERBERRY	2-3"
ITEA VIRGINICA	VIRGINIA SWEETSPICE	2-3"
KALMIA LATIFOLIA	MOUNTAIN LAUREL	2-3"
MYRTICA PENNSYLVANICA	NORTHERN BAYBERRY	2-3"
PHYSCARPUS OPULOFOLIUS	DIABLO NINEBARK	2-3"
PRUNUS MARATIMA	BEACH PLUM	2-3"
SYRINGA VULGARIS	COMMON LILAC	2-3"
VIBURNUM DENTATUM	ARROWWOOD	2-3"
FLOWERING TREE OPTIONS:		
CERCIS CANDENSIS	EASTERN REDBUD	2" CALIPER
CORNUS FLORIDA	WHITE DOGWOOD	2" CALIPER
CORNUS KOUSA	KOREAN DOGWOOD	2" CALIPER
CORNUS MAS	CORNELIANCHERRY	2" CALIPER
CRATAEGUS PHAEOPYRUM	WASHINGTON HAWTHORNE	2" CALIPER
MAGNOLIA X SOULIANICA	SAUCEUR MAGNOLIA	8-10"
SOPHORA JAPONICA	JAPANESE PAGODATREE	2" CALIPER
GRASS/PERENNIAL OPTIONS:		
ECHINACEA	CONEFLOWER	1 gal
HEMEROCALLIS	DAYLILY	1 gal
PENNISETUM ALOPECUROIDES	HAMELI FOUNTAIN GRASS	1 gal
RUBICEKIA GOLDSRUM	BLACK EYED SUSANS	1 gal
SCHIZACHYRIUM SCOPARIUM	LITTLE BLUESTEM	1 gal

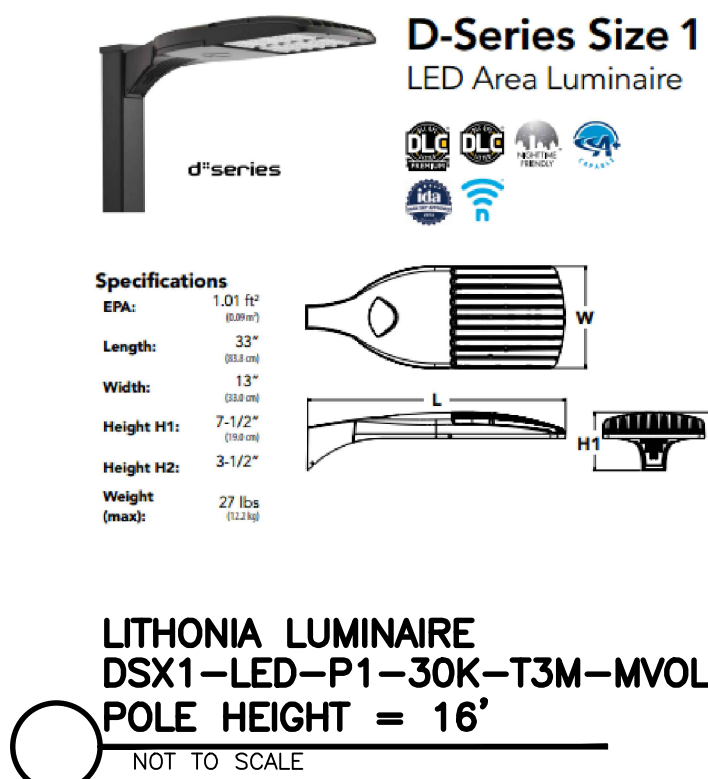

PHOTOMETRIC LEGEND:
DENOTES ISOFOOTCANDLE LINE

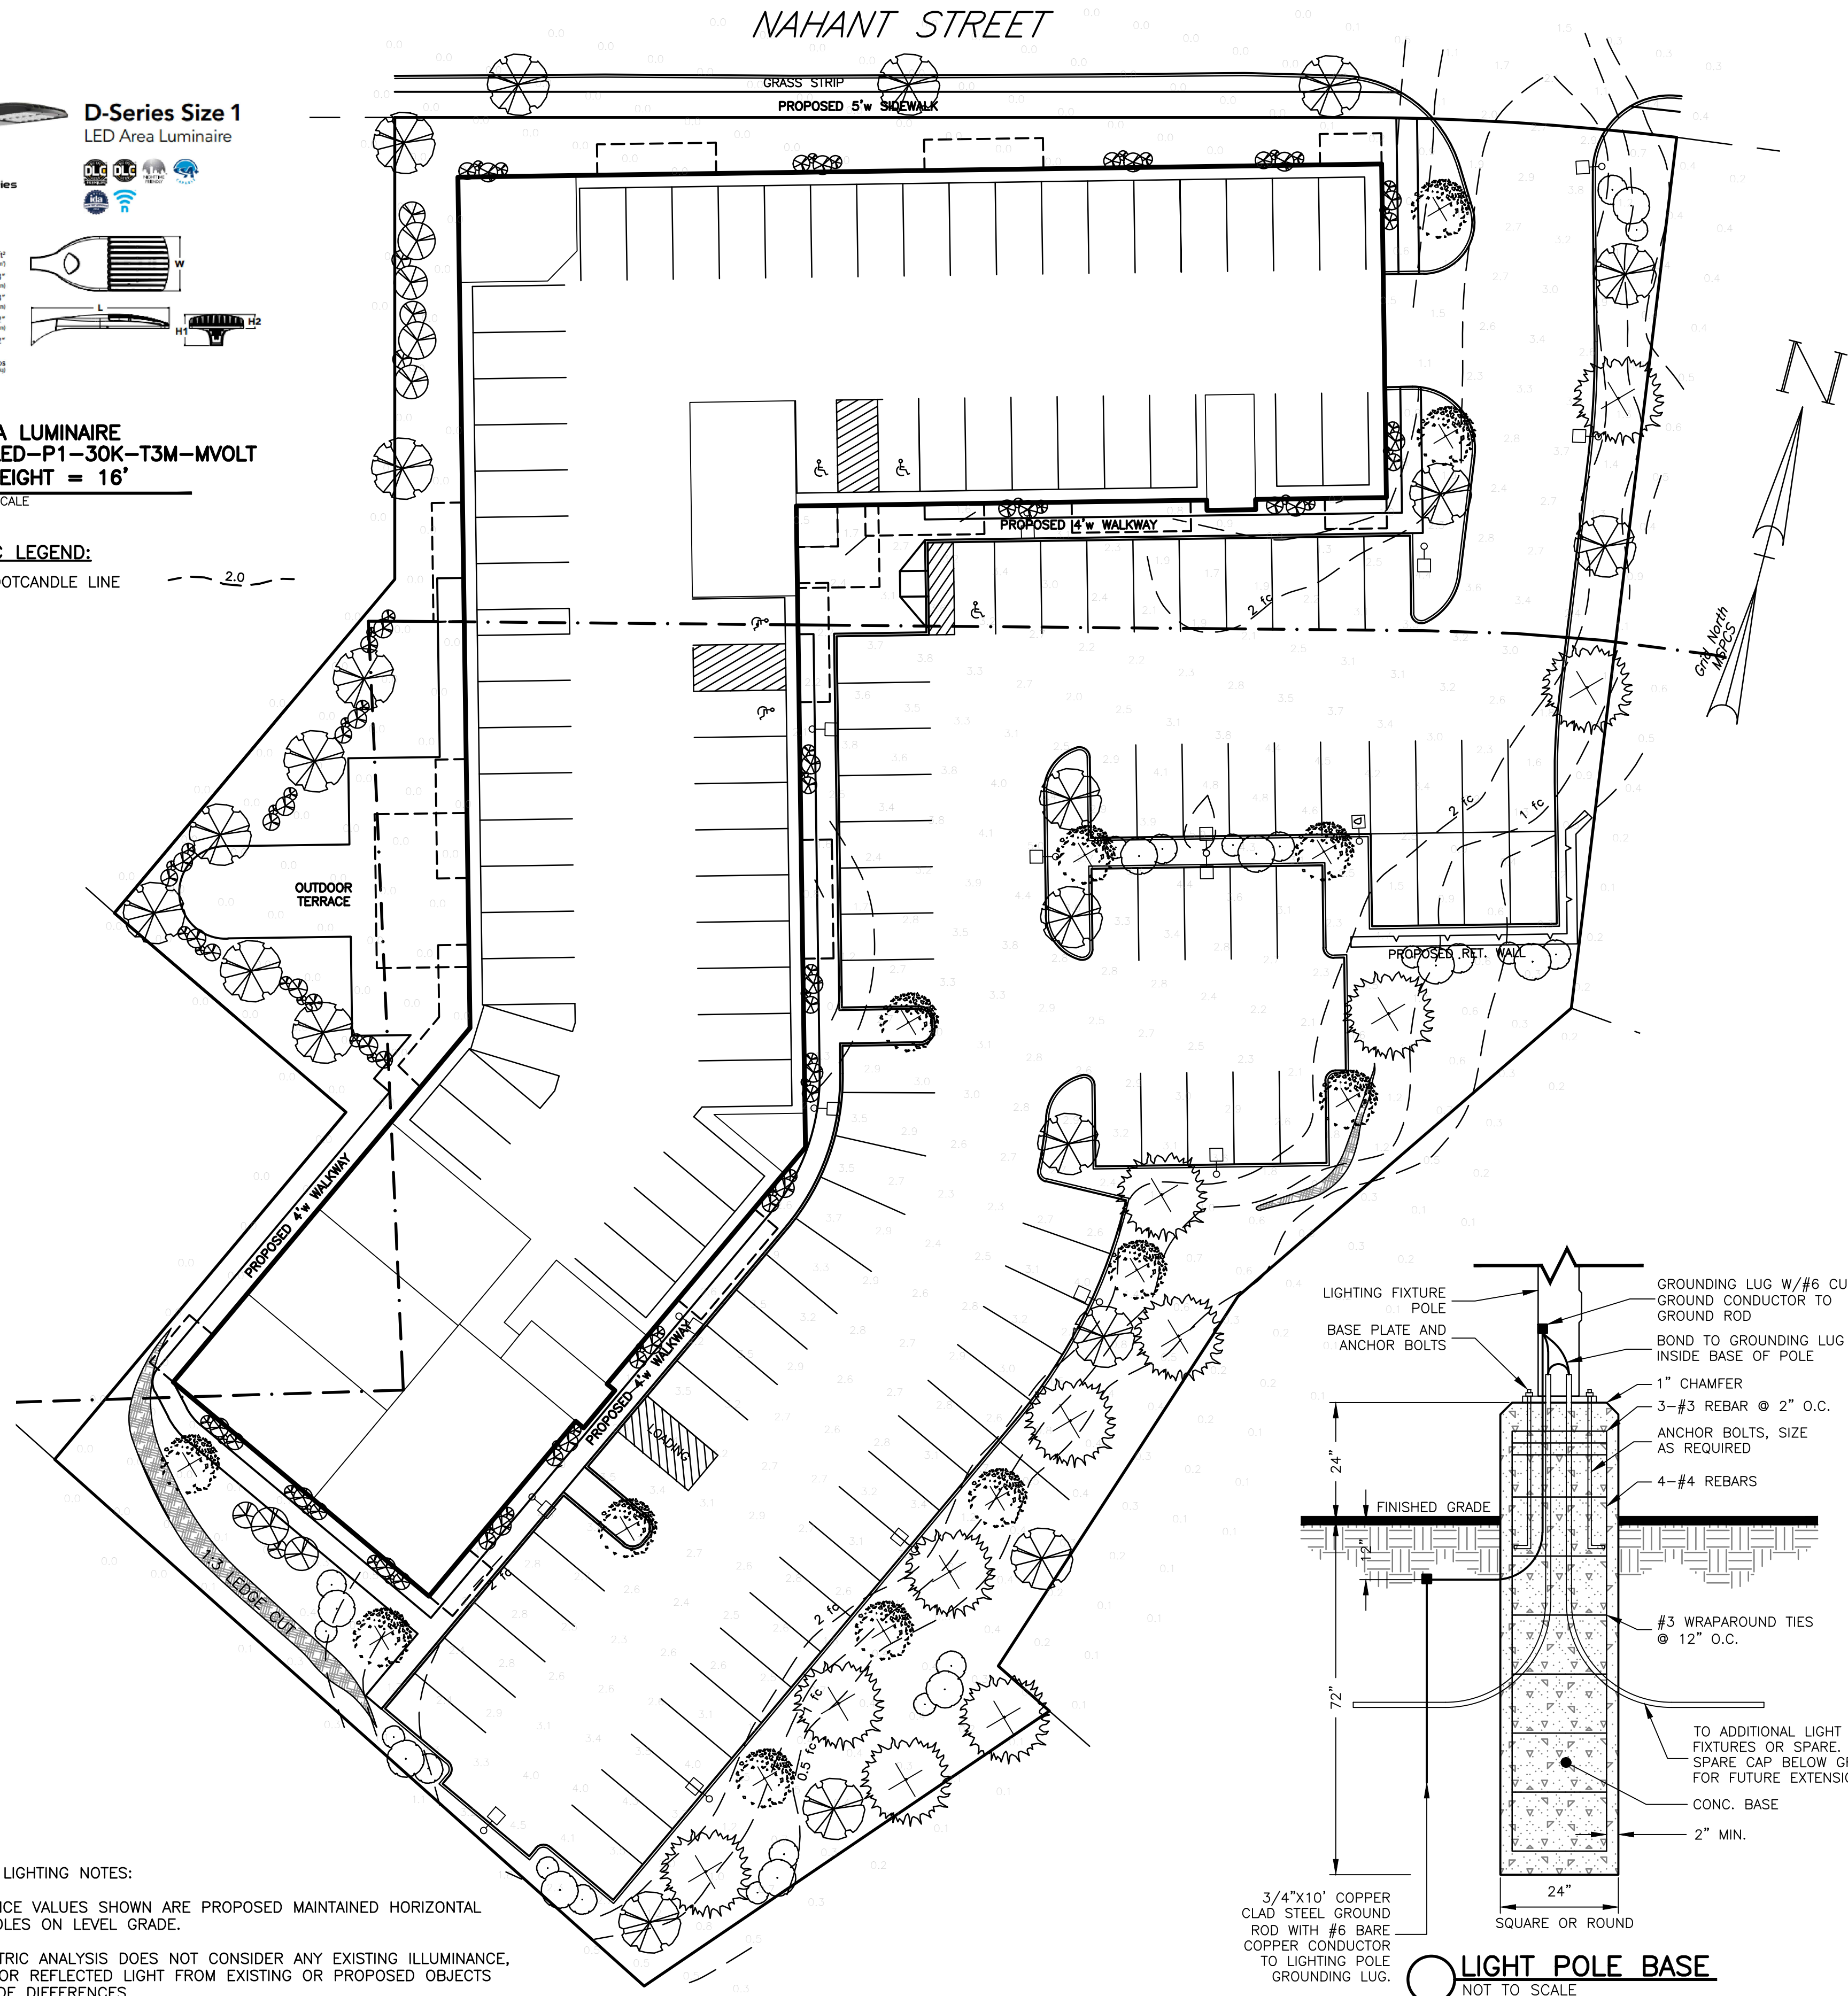

GENERAL LIGHTING NOTES:

ILLUMINANCE VALUES SHOWN ARE PROPOSED MAINTAINED HORIZONTAL FOOTCANDLES ON LEVEL GRADE.


PHOTOMETRIC ANALYSIS DOES NOT CONSIDER ANY EXISTING ILLUMINANCE, SHADOWS OR REFLECTED LIGHT FROM EXISTING OR PROPOSED OBJECTS AND GRADE DIFFERENCES.


HORIZONTAL ILLUMINANCE LEVELS SHOWN ARE CALCULATED FROM DATA PROVIDED FROM MANUFACTURER IN ACCORDANCE WITH THE ILLUMINATING ENGINEERING SOCIETY APPROVED METHODS.


ACTUAL ILLUMINANCE LEVELS MAY DIFFER DUE TO SEVERAL FACTORS SUCH AS: SHAMP LUMEN DEPRECIATION, LUMINAIRE DIRT DEPRECIATION, LUMINAIRE SURFACE DEPRECIATION, AND EQUIPMENT OPERATING FACTOR.

CONTRACTOR TO VERIFY ALL UTILITIES BEFORE CONSTRUCTION.

PRELIMINARY SITE DEVELOPMENT PLAN THE RESIDENCES AT NAHANT STREET 127-135 NAHANT STREET WAKEFIELD, MASS.	Drawing No.: C5	
	SHEET 5 OF 6	
Drawing Title:		
Scale: 1"=20'		
Date: March 21, 2023		
No.	Adjacent Structures and Roof Heights	Date
1		7/19/2023
2	Updated Layout	
3		
4		
5		
6		
7		
8		
9		
10		
Design By: AMC Drawn By: AMC Checked By: AMC Project File: WAK-0582A Comp. No: WAK250-MSPCS ☒ Issued For Permit ☐ Issued For Review ☐ Issued For Bid ☐ Issued For Construction ☒ Not For Construction		
Prepared By: Hayes Engineering, Inc. 100 South Main Street, Suite 301 Framingham, MA 01880 Ph: 781-246-2900 Fax: 781-246-7596 www.hayeseng.com		
Owner / Applicant THE RESIDENCES AT NAHANT STREET LLC C/O THE PANOS LAW GROUP JASON A. PANOS, ESQ. 100 SOUTH MAIN STREET, SUITE 301 FRAMINGHAM, MASSACHUSETTS 01880 978-406-9879		
Prepared For:		

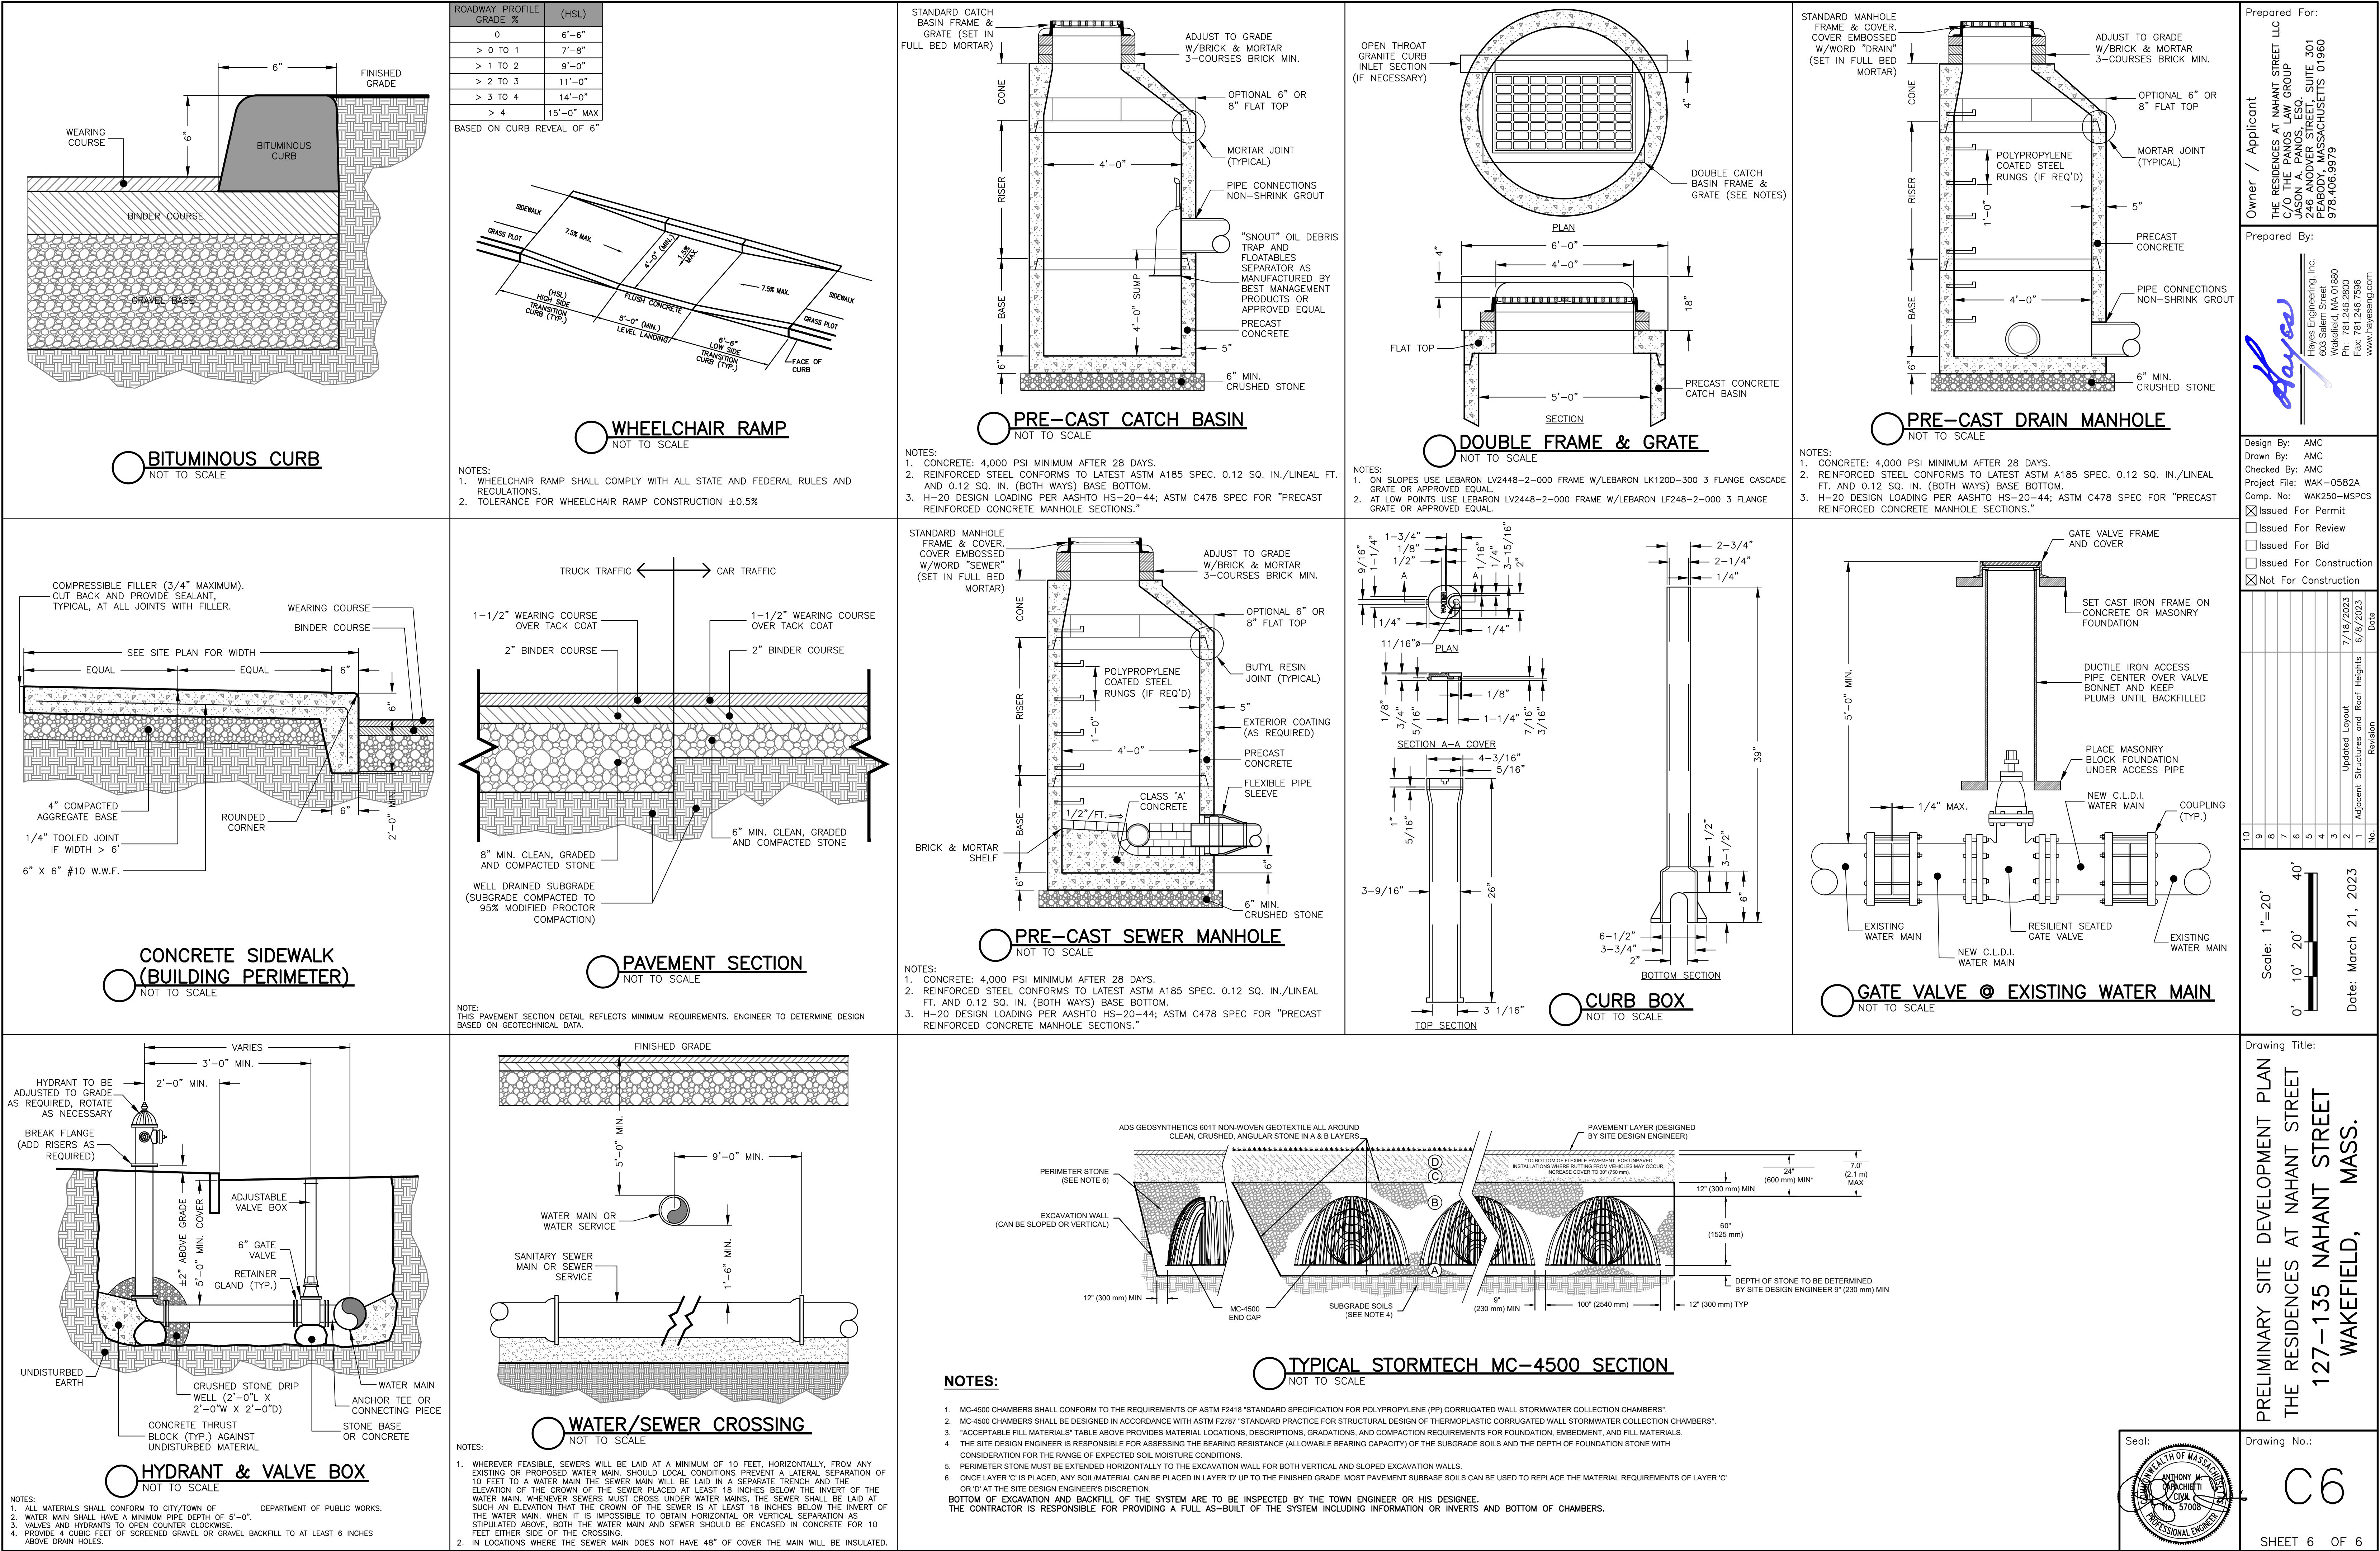

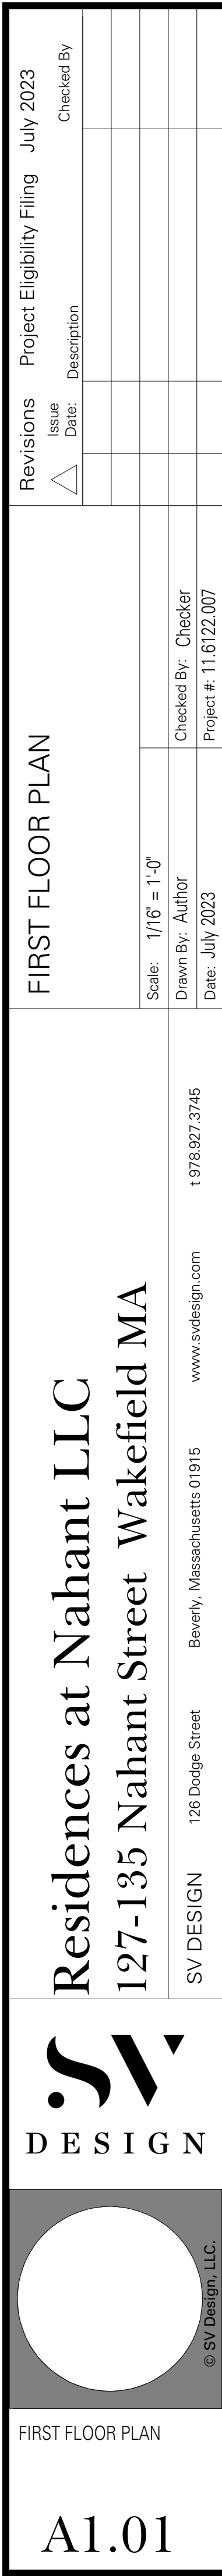

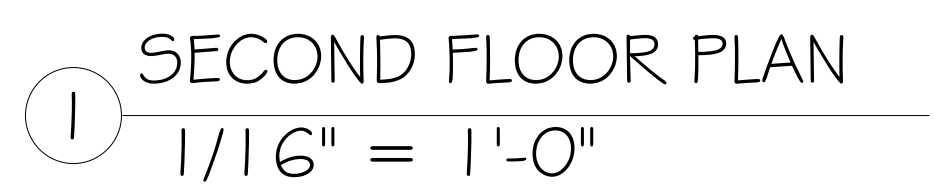

- * ACCESSIBLE UNIT (5%) 5 UNITS
- INCLUSIONARY UNIT (25%) 25 UNITS





Color Legend

- STUDIO
- 1 BEDROOM
- 1 BEDROOM W/ DEN
- 2 BEDROOM
- 3 BEDROOM
- CIRCULATION
- COMMON
- GARAGE
- UTILITY

UNIT MIX					
	STUDIO	1 BEDROOM	2 BEDROOM	3 BEDROOM	
GROUND FLOOR	0	3	0	1	
FLOOR 2	3	12	7	3	
FLOOR 3	3	12	7	3	
FLOOR 4	3	12	7	3	
FLOOR 5	3	12	6	0	
TOTAL	12	51	27	10	100

- * ACCESSIBLE UNIT (5%) 5 UNITS
- INCLUSIONARY UNIT (25%) 25 UNITS

1 THIRD FLOOR PLAN
1/16" = 1'-0"



THIRD FLOOR PLAN

Revisions

Issue Date	Description	Checked By

Residences at Nahant LLC
127-135 Nahant Street Wakefield MA

SV DESIGN 126 Dodge Street
Beverly, Massachusetts 01915
www.svdesign.com
1-978-927-3745

© SV Design, LLC.

Scale: As indicated
Drawn By: Author
Date: July 2023

Checked By: Checker
Project #: 116122.007

THIRD FLOOR PLAN

A1.03



UNIT MIX					
	STUDIO	1 BEDROOM	2 BEDROOM	3 BEDROOM	
GROUND FLOOR	0	3	0	1	
FLOOR 2	3	12	7	3	
FLOOR 3	3	12	7	3	
FLOOR 4	3	12	7	3	
FLOOR 5	3	12	6	0	
TOTAL	12	51	27	10	100

- * ACCESSIBLE UNIT (5%) 5 UNITS
- INCLUSIONARY UNIT (25%) 25 UNITS

1 FOURTH FLOOR PLAN
1/16" = 1'-0"



SV DESIGN

126 Dodge Street
Beverly, Massachusetts 01915
www.svdesign.com
1-978-927-3745

Residences at Nahant LLC
127-135 Nahant Street Wakefield MA

FOURTH FLOOR PLAN

A1.04

Revisions

Issue Date

Project Eligibility Filing

July 2023

Checked By

Scale: As indicated

Drawn By: Author

Date: July 2023

Checked By: Checker

Project #: 116122.007




Color Legend

- STUDIO
- 1 BEDROOM
- 1 BEDROOM W/ DEN
- 2 BEDROOM
- 3 BEDROOM
- CIRCULATION
- COMMON
- GARAGE
- UTILITY

UNIT MIX					
	STUDIO	1 BEDROOM	2 BEDROOM	3 BEDROOM	
GROUND FLOOR	0	3	0	1	
FLOOR 2	3	12	7	3	
FLOOR 3	3	12	7	3	
FLOOR 4	3	12	7	3	
FLOOR 5	3	12	6	0	
TOTAL	12	51	27	10	100

- * ACCESSIBLE UNIT (5%) 5 UNITS
- INCLUSIONARY UNIT (25%) 25 UNITS

FIFTH FLOOR PLAN
1/16" = 1'-0"

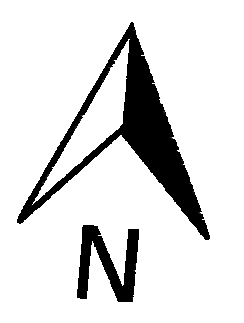

Revisions

Issue Date	Description

FIFTH FLOOR PLAN

Scale: As indicated
Drawn By: Author
Date: July 2023

Checked By: Checker
Project #: 116122.007


Residences at Nahant LLC
127-135 Nahant Street Wakefield MA

SV DESIGN 126 Dodge Street Beverly, Massachusetts 01915 www.svdesign.com

1978.927.3745

FIFTH FLOOR PLAN

A1.05

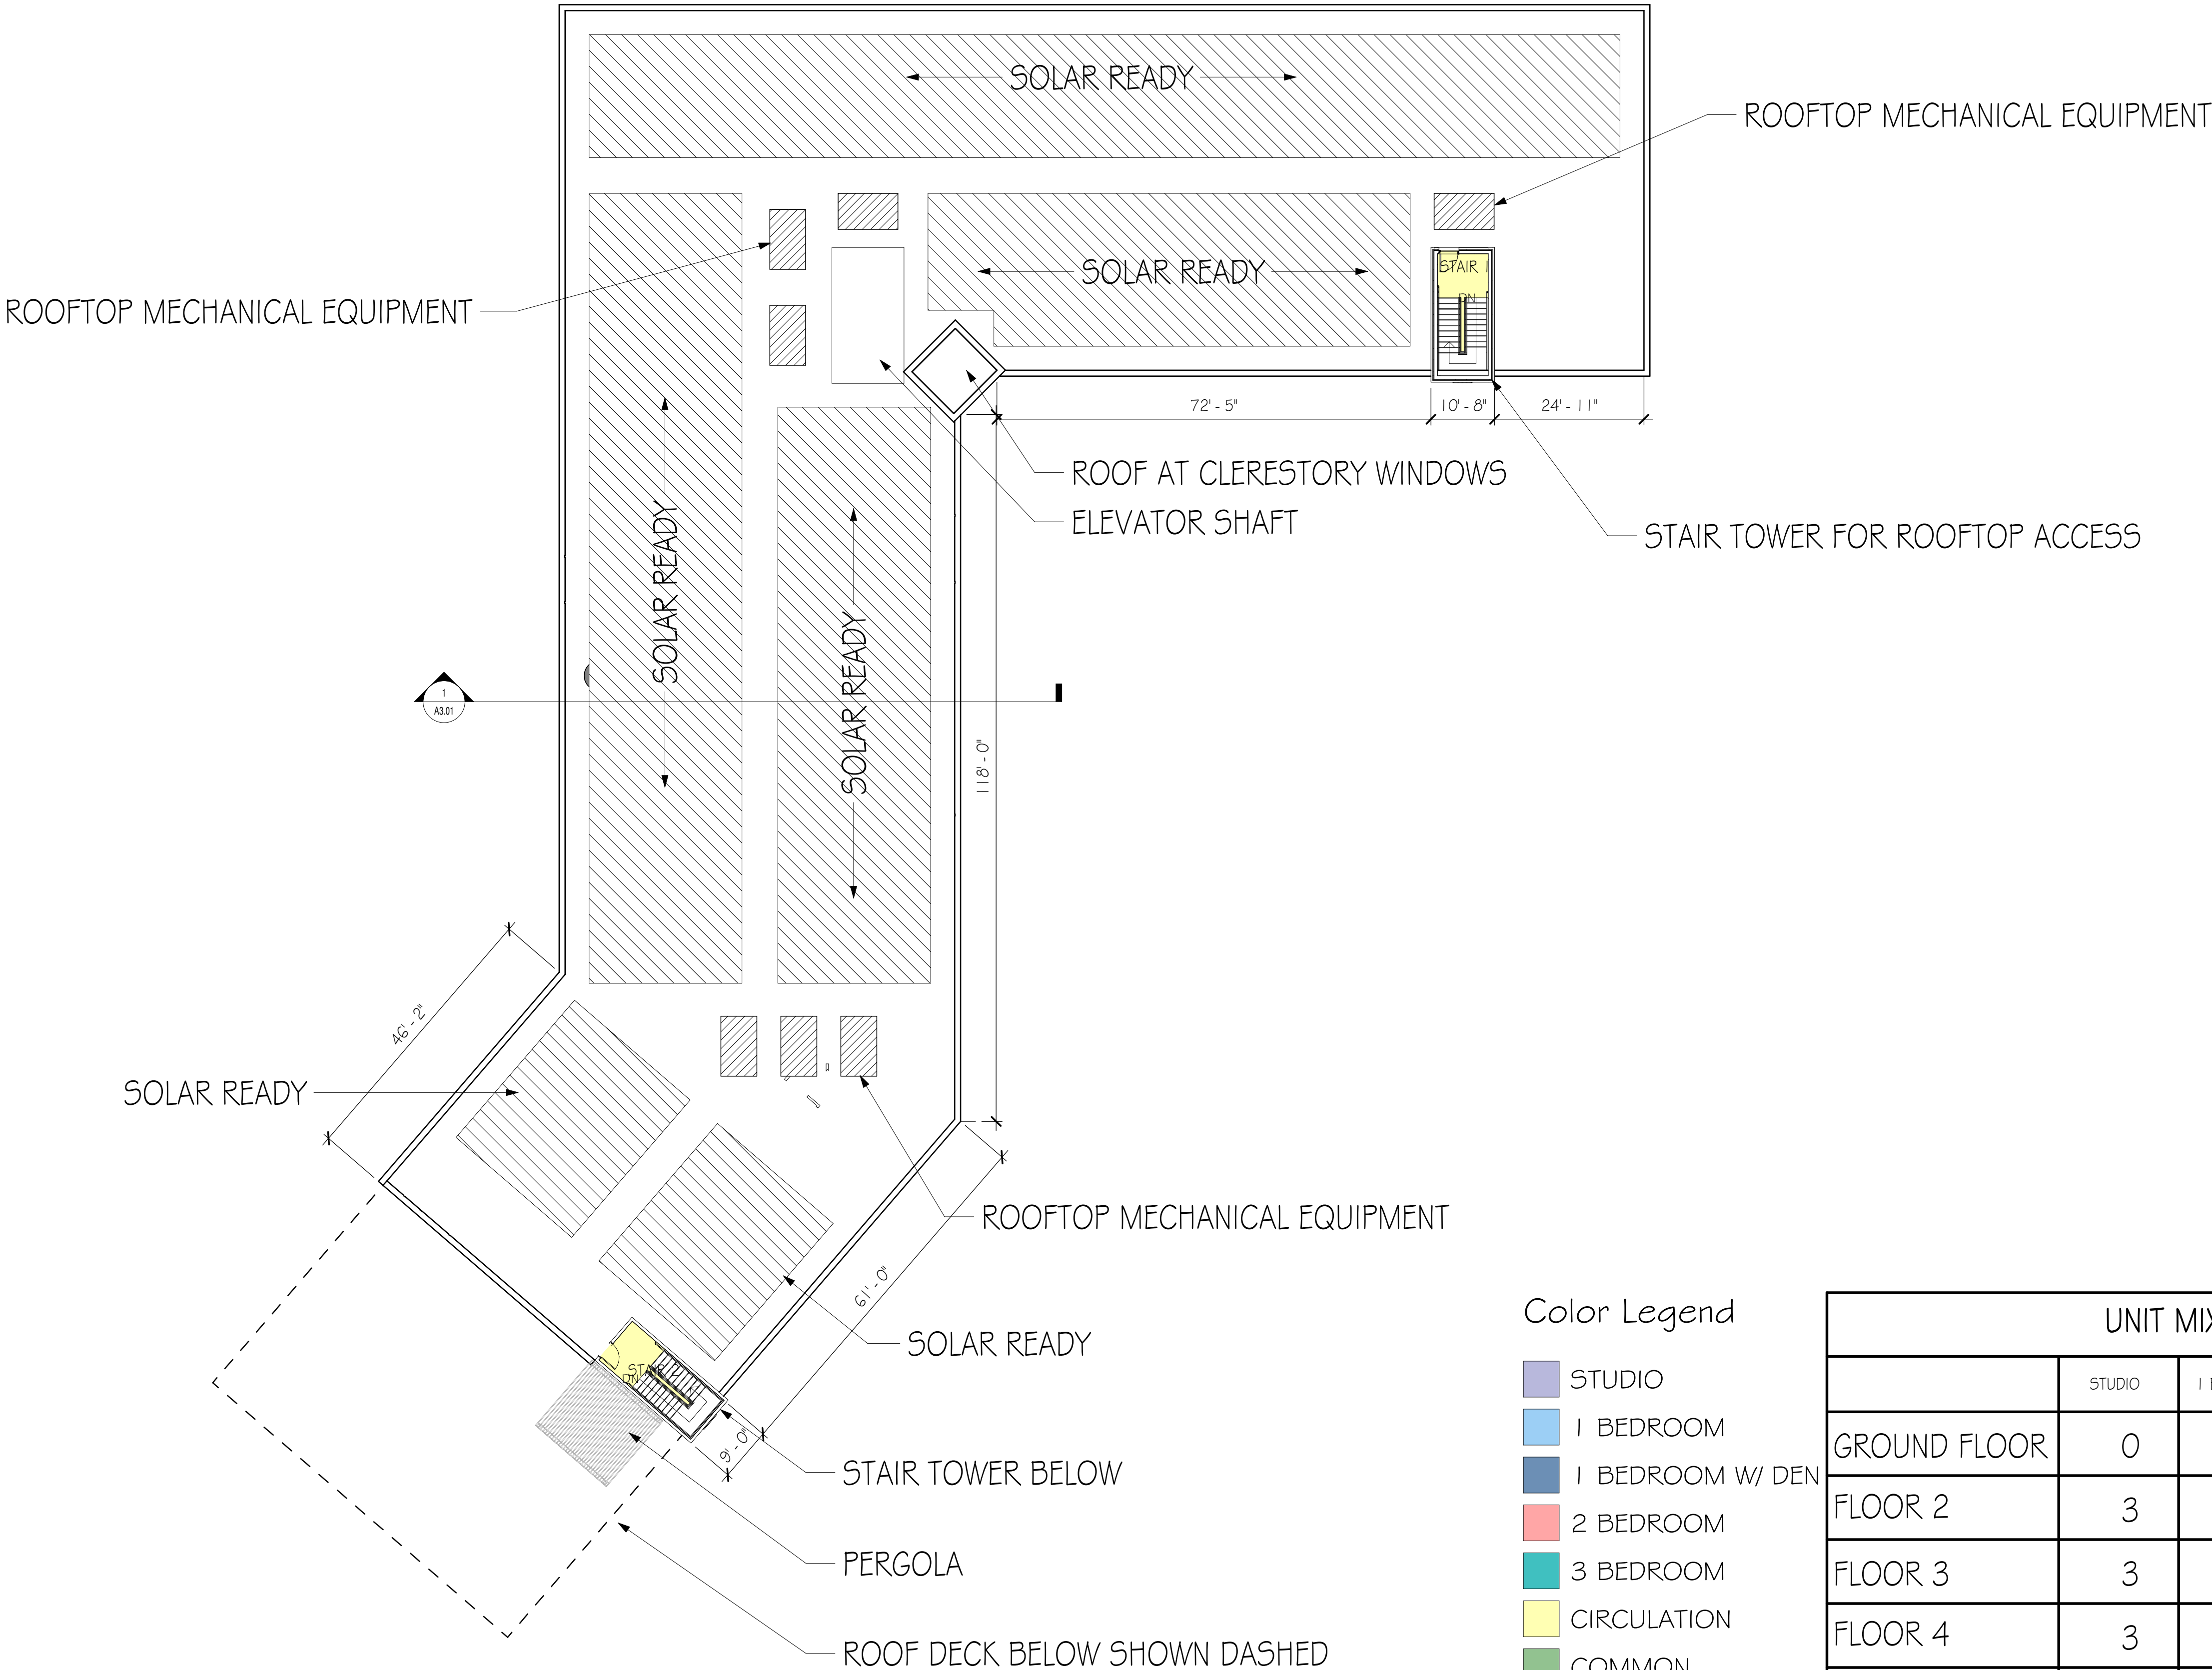

Color Legend

- STUDIO
- 1 BEDROOM
- 1 BEDROOM W/ DEN
- 2 BEDROOM
- 3 BEDROOM
- CIRCULATION
- COMMON
- GARAGE
- UTILITY

UNIT MIX					
	STUDIO	1 BEDROOM	2 BEDROOM	3 BEDROOM	
GROUND FLOOR	0	3	0	1	
FLOOR 2	3	12	7	3	
FLOOR 3	3	12	7	3	
FLOOR 4	3	12	7	3	
FLOOR 5	3	12	6	0	
TOTAL	12	51	27	10	100

- * ACCESSIBLE UNIT (5%) 5 UNITS
- INCLUSIONARY UNIT (25%) 25 UNITS

1 ROOF PLAN
1/16" = 1'-0"

Revisions

Issue Date

Project Eligibility Filing

July 2023

Checked By

Roof Plan

Scale: As indicated

Drawn By: Author

Date: July 2023

Checked By: Checker

Project #: 116122.007

Residences at Nahant LLC

127-135 Nahant Street Wakefield MA

SV DESIGN

126 Dodge Street

Beverly, Massachusetts 01915







www.svdesign.com

1-978-927-3745

SV DESIGN

ROOF PLAN

A1.06

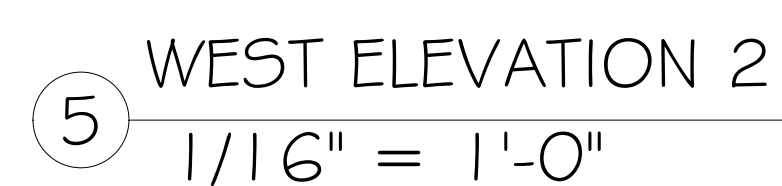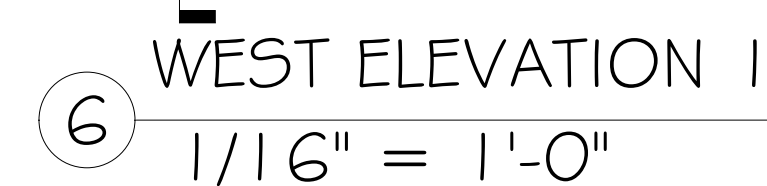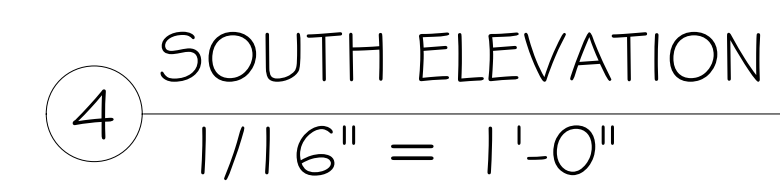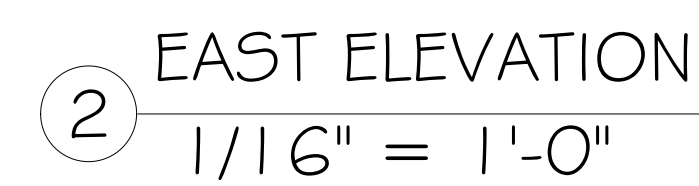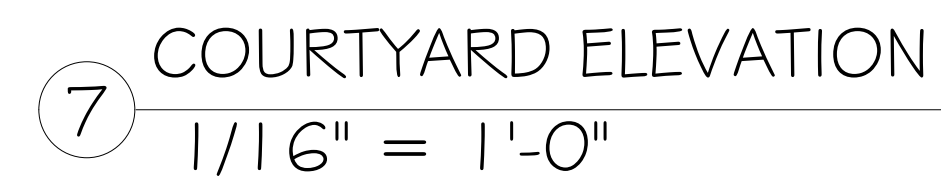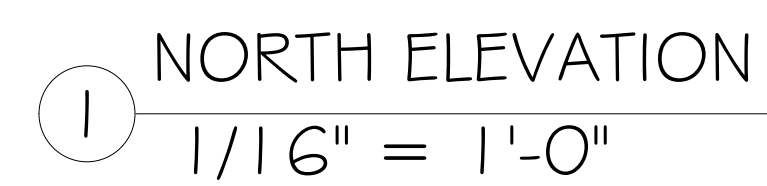

EXTERIOR ELEVATION KEYNOTES	
NUMBER	ITEM
1	CLAY BRICK MASONRY SIDING
2	GARAGE OPENING, BRICK SOLIDER COURSE AND SILL, BLACK IRON FENCE SCREENING.
3	CEMENTITIOUS CLAPBOARD SIDING, COLOR: LIGHT GRAY
4	SMOOTH CEMENTITIOUS PANEL SIDING, COLOR: BLUE GRAY
5	GLASS AND PVC GUARDRAIL SYSTEM
6	P.T. WOOD FRAMING, POSTS WRAPPED IN PVC TRIM
7	VINYL WINDOWS, BLACK SASH
8	6'-0" WOOD FENCE
9	GARAGE DOOR
10	GLASS ROOF AT ENTRY VESTIBULE
11	FIBERGLASS FLAT PANEL DOOR
12	SLIDING GLASS BALCONY DOOR

TYPICAL LOW SLOPE ROOF CONSTRUCTION:

- WHITE TPO ROOFING MEMBRANE
- 1/2" PROTECTION BOARD
- CONTINUOUS RIGID INSULATION TAPERED 1/4" / FOOT
- CONTINUOUS AIR BARRIER OVER 3/4" OSB ROOF SHEATHING
- OPEN WEB WOOD TRUSS RAFTERS
- BATT INSULATION (R-49 MIN. FILL ENTIRE CAVITY)
- 5/8" GWB ON 1/2" RESILIENT CHANNELS @ 16" O.C.

EXTERIOR WALL CONSTRUCTION @ PANEL SIDING (LEVEL 5):

- SMOOTH CEMENTITIOUS PANEL SIDING
- VERTICAL 1x P.T. STRAPPING @ 16" O.C.
- CONTINUOUS 1" RIGID INSULATION
- CONTINUOUS MOISTURE BARRIER OVER 1/2" OSB SHEATHING
- 2x6 WOOD STUDS @ 16" O.C.
- BATT INSULATION (R-20 MIN.)
- 5/8" TYPE X GWB (2 LAYERS) OVER CONTINUOUS POLY VAPOR BARRIER

TYPICAL UPPER LEVEL FLOOR CONSTRUCTION:

- LUXURY VINYL PLANK FINISH FLOORING
- 1-1/4" GYPCRETE OVER 1/4" ACOUSTIMAT
- CONTINUOUS AIR BARRIER OVER 3/4" OSB SUBFLOOR
- OPEN WEB WOOD TRUSS FLOOR JOISTS
- BATT INSULATION (FILL ENTIRE CAVITY)
- 5/8" TYPE X GWB ON 1/2" RESILIENT CHANNELS @ 16" O.C.

TYPICAL BALCONY CONSTRUCTION:

- GLASS & PVC GUARDRAIL SYSTEM
- 5/4x6 PVC DECKING
- P.T. WOOD FRAMING, POSTS WRAPPED IN PVC TRIM

EXTERIOR WALL CONSTRUCTION @ CLAPBOARD SIDING (LEVELS 2 - 5):

- CEMENTITIOUS CLAPBOARD SIDING, 5" EXPOSURE
- CONTINUOUS MOISTURE BARRIER OVER 1/2" OSB SHEATHING
- CONTINUOUS 1" RIGID INSULATION
- 1/2" OSB SHEATHING
- 2x6 WOOD STUDS @ 16" O.C.
- BATT INSULATION (R-20 MIN.)
- 5/8" TYPE X GWB (2 LAYERS) OVER CONTINUOUS POLY VAPOR BARRIER

PODIUM SLAB ON DECK CONSTRUCTION:

- 6" THICK COMPOSITE CONCRETE SLAB ON CORRUGATED METAL DECKING
- STRUCTURAL STEEL FRAMING W/ SPRAY FIRE PROOFING
- SPRAY FOAM INSULATION (R-12.5 MIN.)

EXTERIOR WALL CONSTRUCTION @ BRICK (LEVEL 1):


- CLAY BRICK MASONRY SIDING
- 1-3/8" AIR SPACE
- 1" RIGID INSULATION, (R-5)
- CONTINUOUS MOISTURE BARRIER OVER 1/2" OSB SHEATHING
- LIGHT GAUGE METAL STUDS @ 16" O.C.
- BATT INSULATION (R-20 MIN.)
- 5/8" GWB OVER CONTINUOUS POLY VAPOR BARRIER

TYPICAL FOUNDATION WALL CONSTRUCTION:

- 12" CONCRETE WALL
- DAMP PROOFING BELOW GRADE
- CONTINUOUS 1-1/2" RIGID INSULATION


TYPICAL SLAB ON GRADE CONSTRUCTION:

- 5" THICK CONCRETE SLAB, SEALED
- CONTINUOUS POLY VAPOR BARRIER
- CONTINUOUS 2" H.C. RIGID INSULATION
- CRUSHED STONE

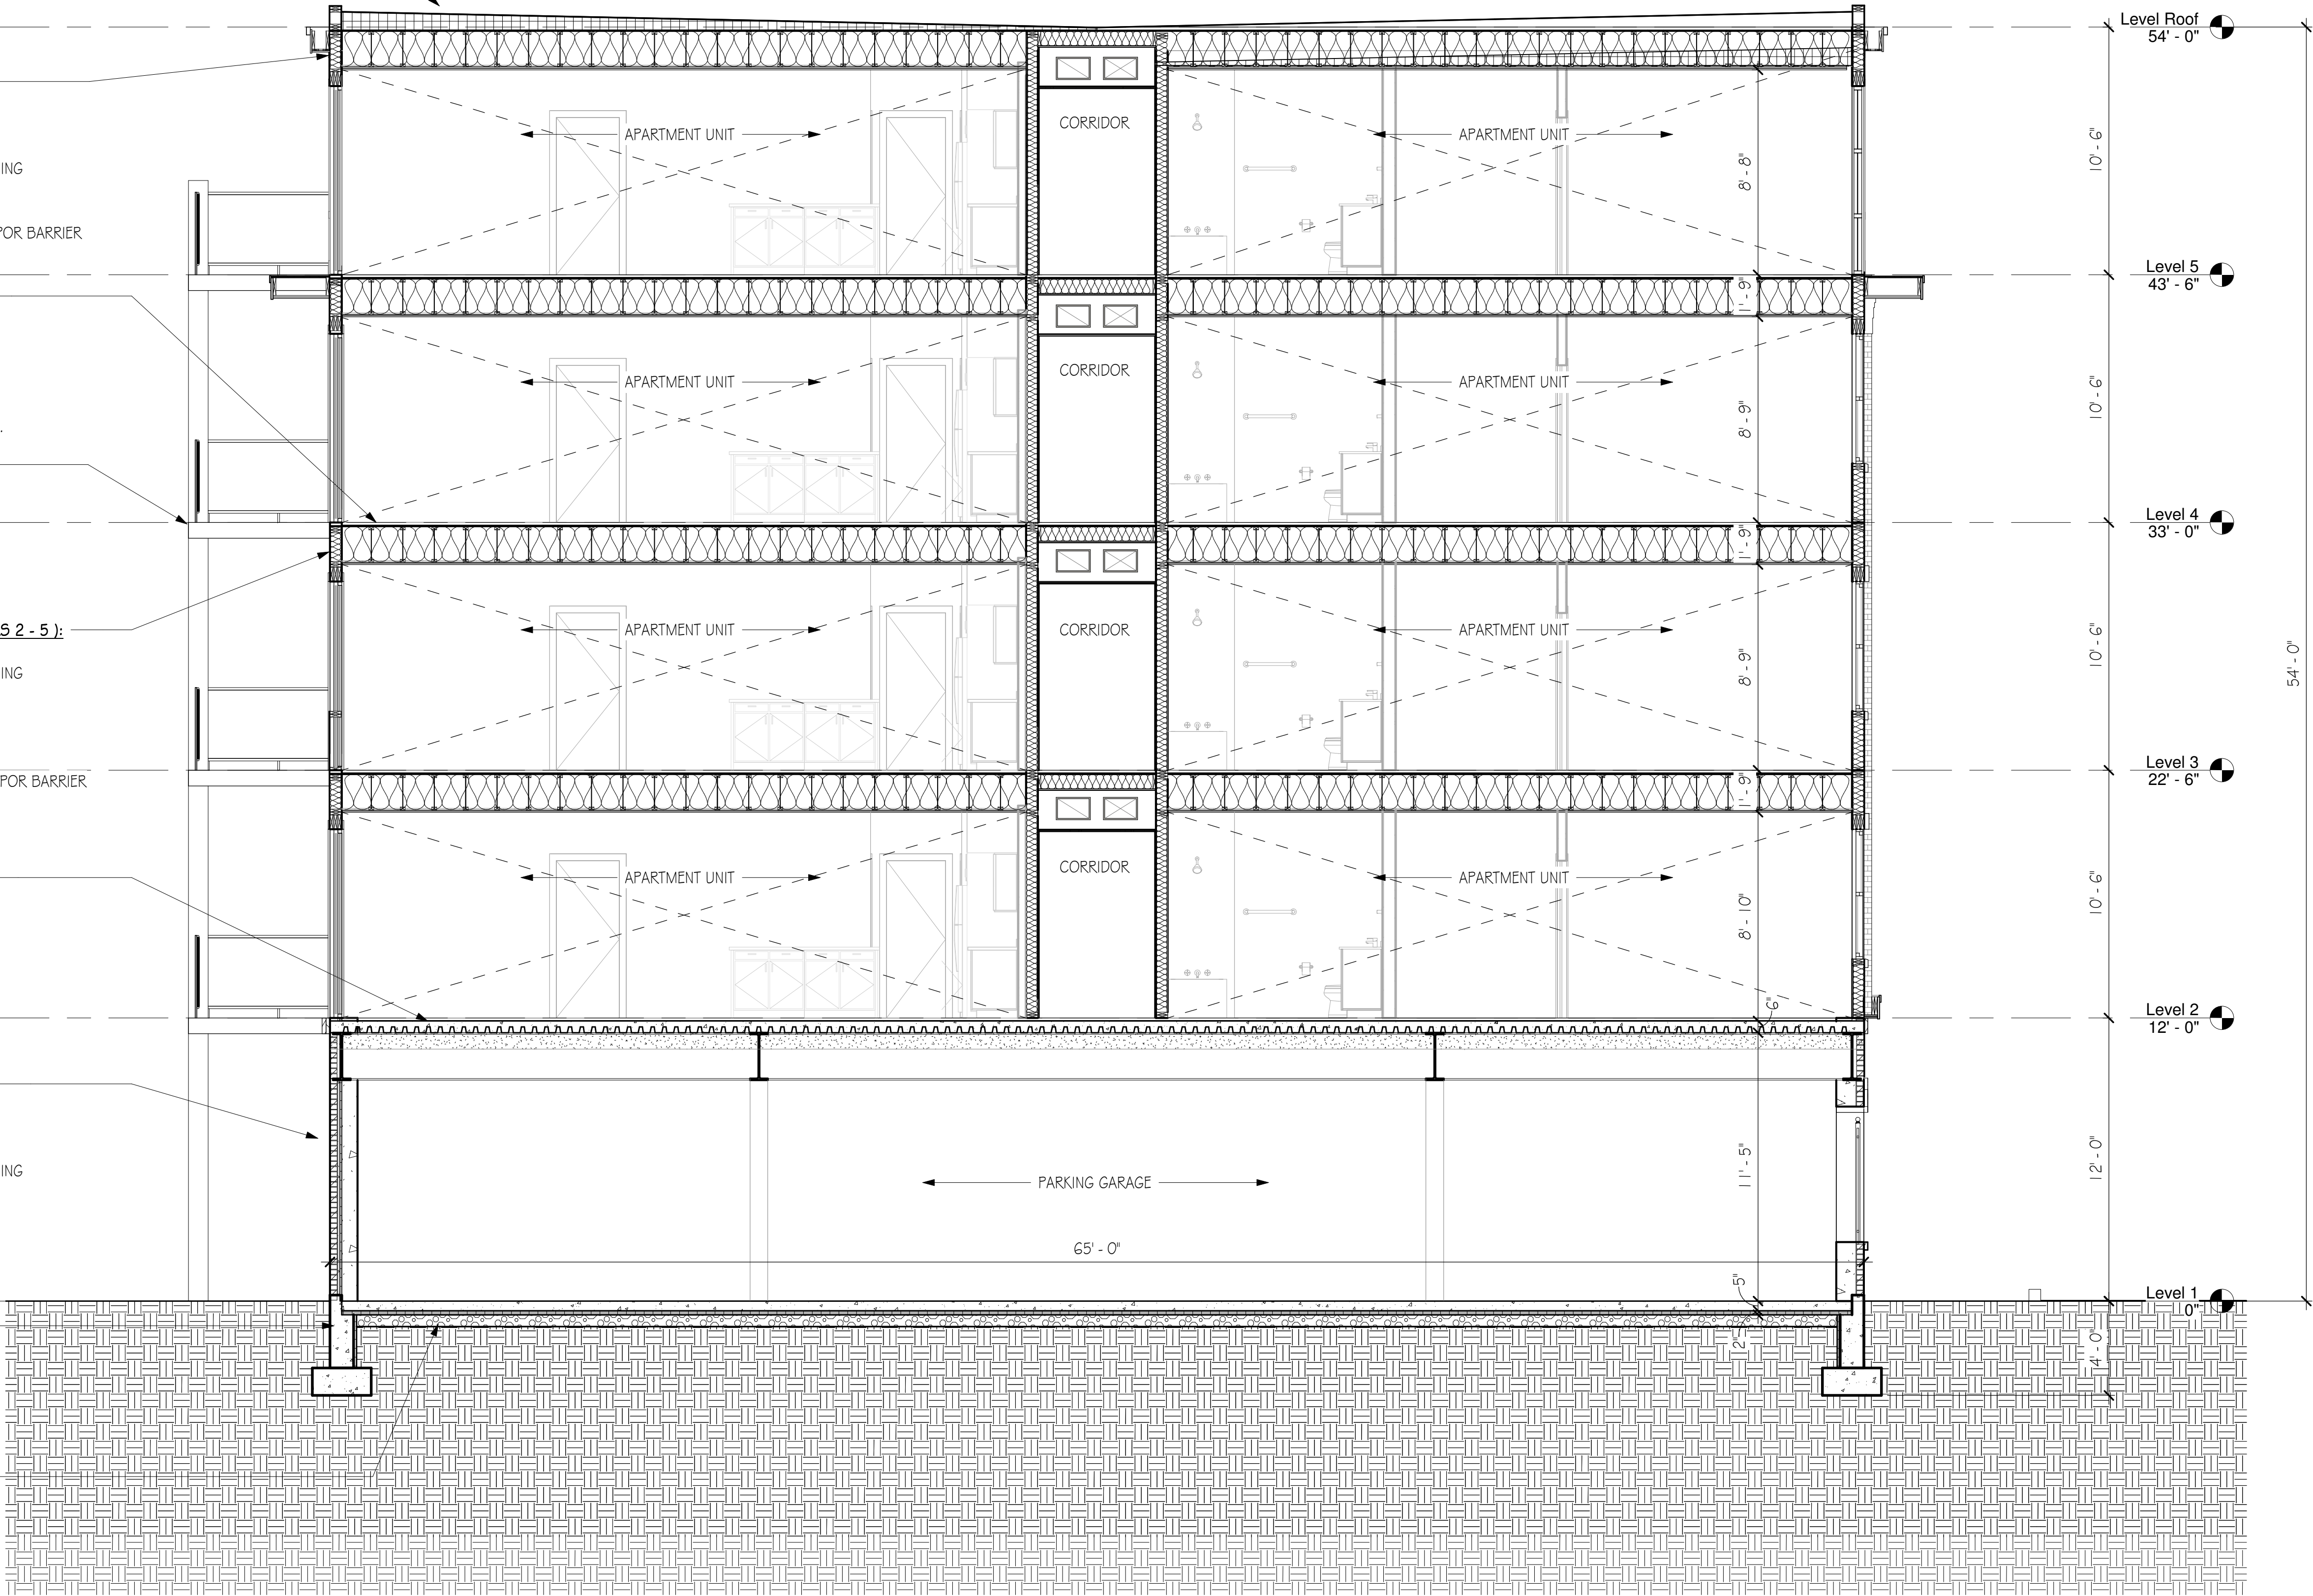


1 TYPICAL BUILDING SECTION
1/4" = 1'-0"


Proposed New Construction	Residences at Nahant LLC 127-135 Nahant Street Wakefield MA	SV DESIGN 126 Dodge Street Beverly, Massachusetts 01915 www.svdesign.com	1978.927.3745	Checked By: Author Date: July 2023	Checked By: Checker Project #: 11.6122.007	Revisions	Project Eligibility Filing	July 2023	Checked By:
							Issue Date:	Description	
BUILDING SECTIONS									
A3.01									

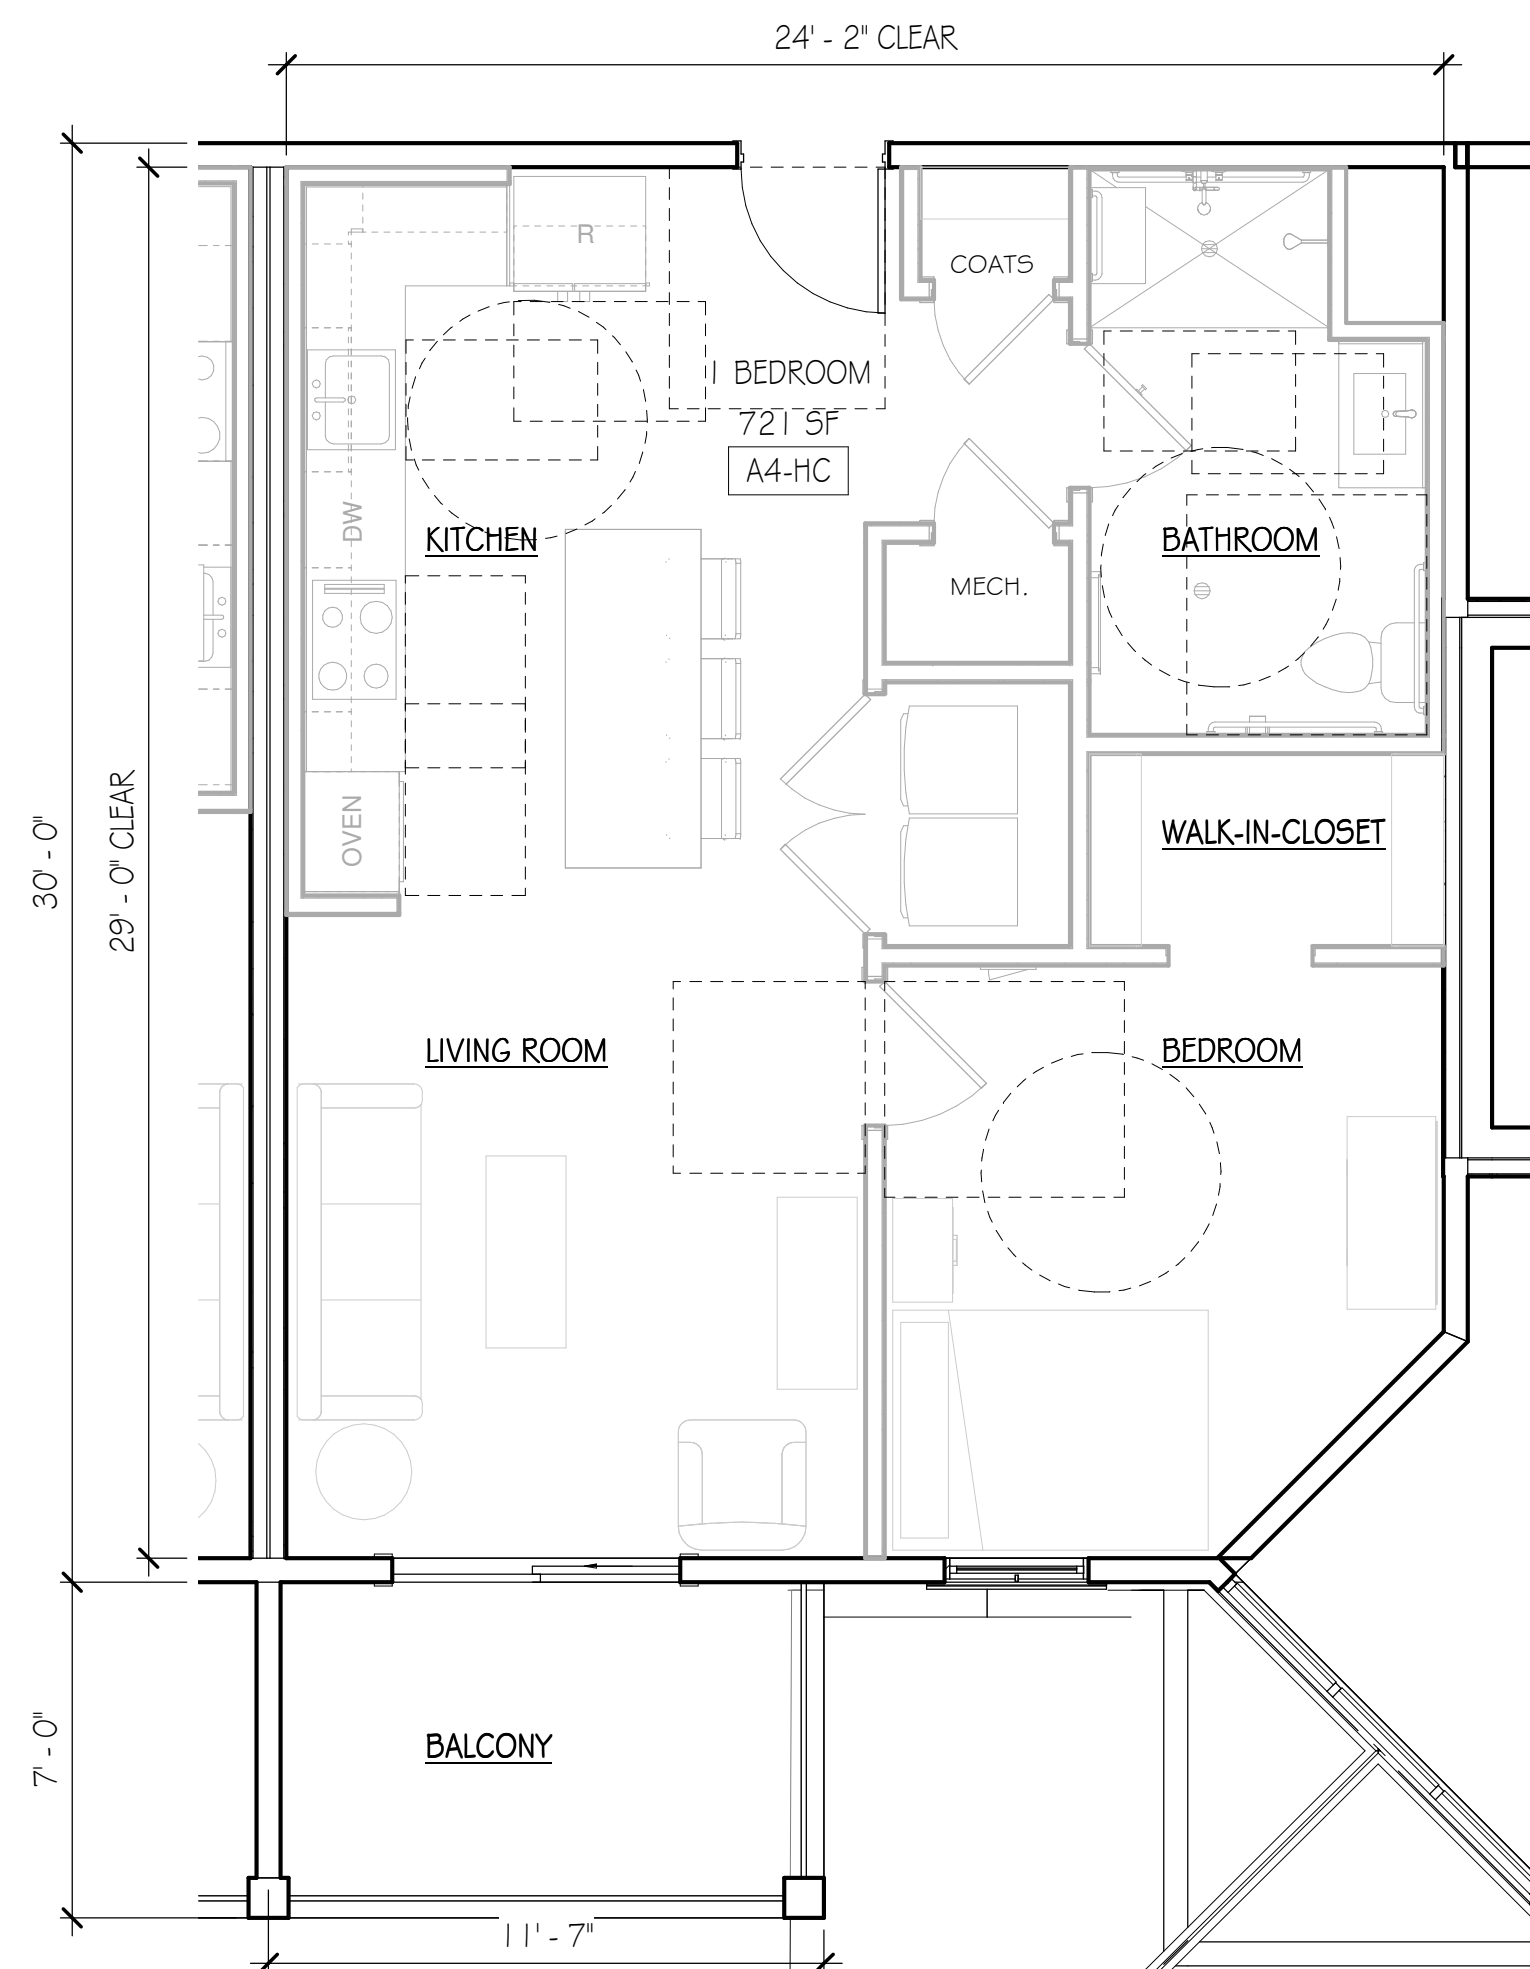


2 UNIT A4-HC PLAN (1 BED 1 BATH)
1/4" = 1'-0"

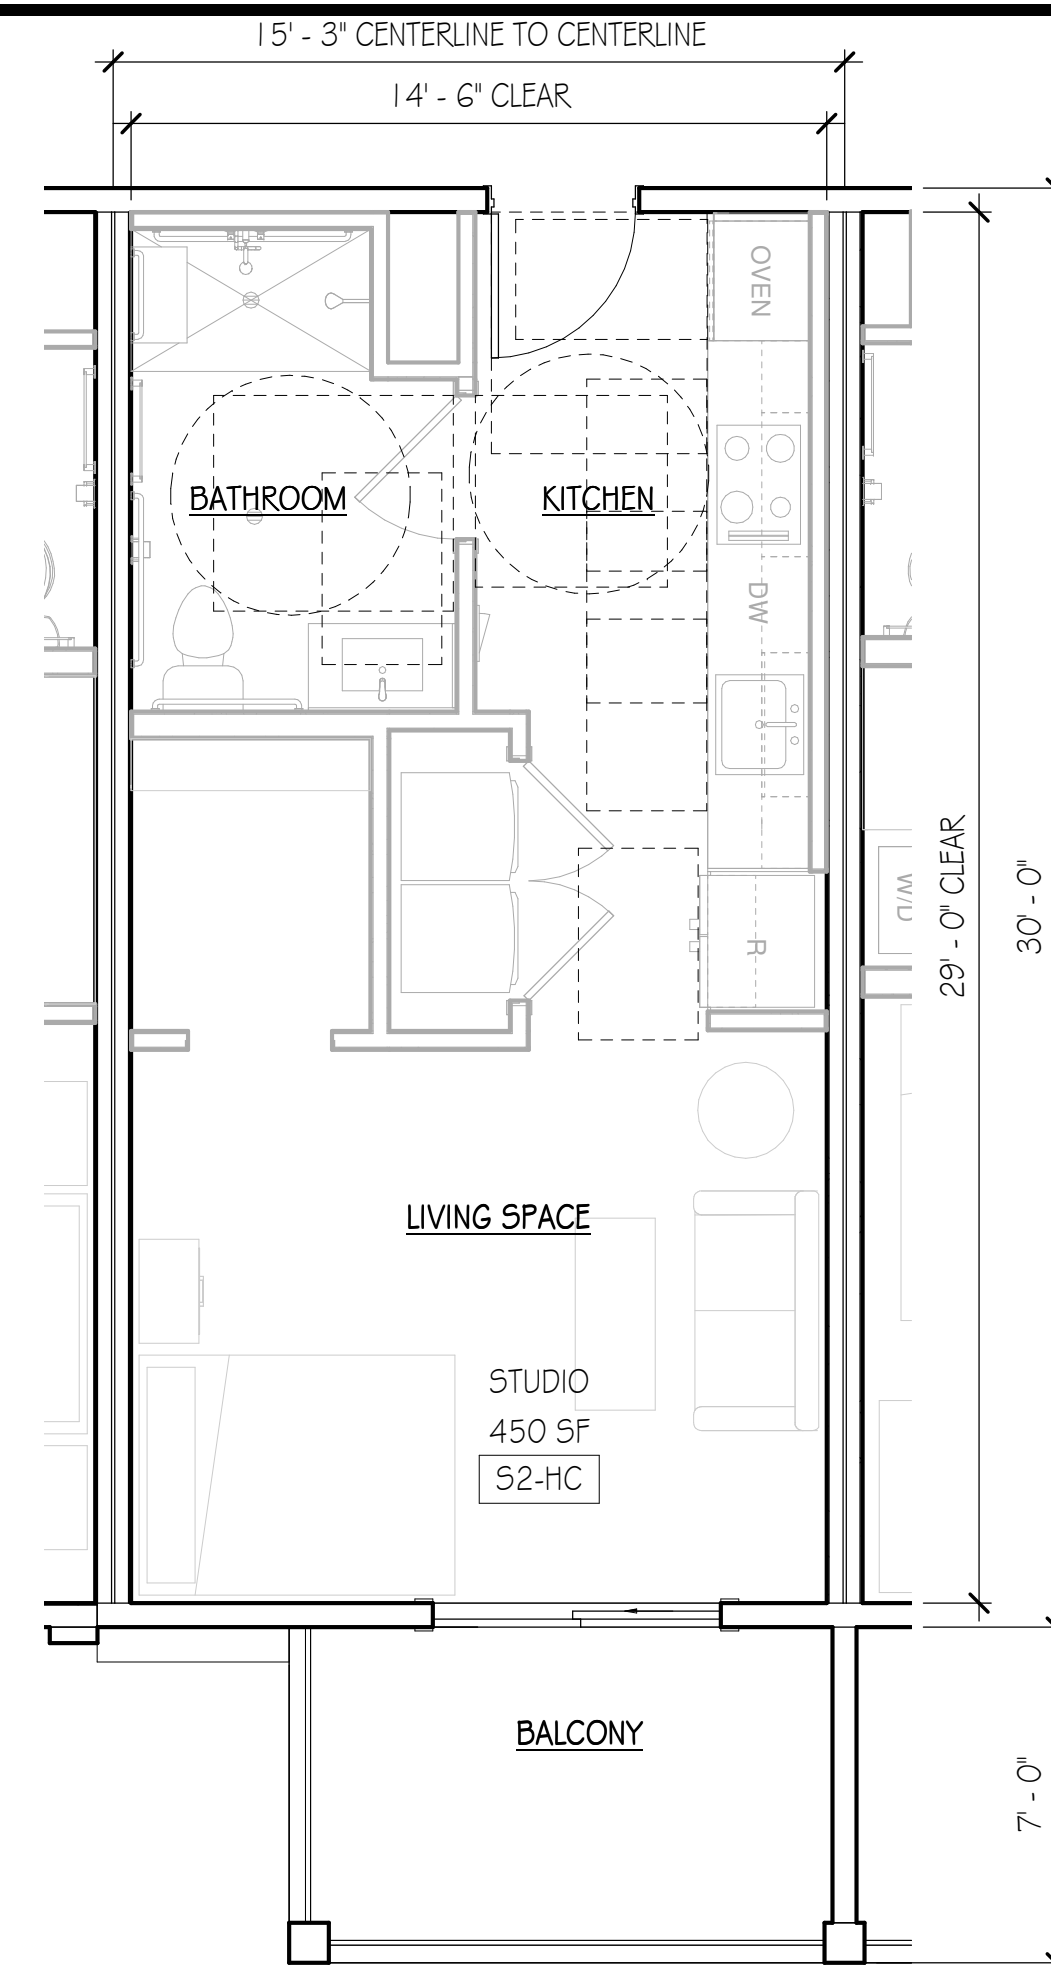

1 UNIT S2-HC PLAN (1 BED 1 BATH)
1/4" = 1'-0"

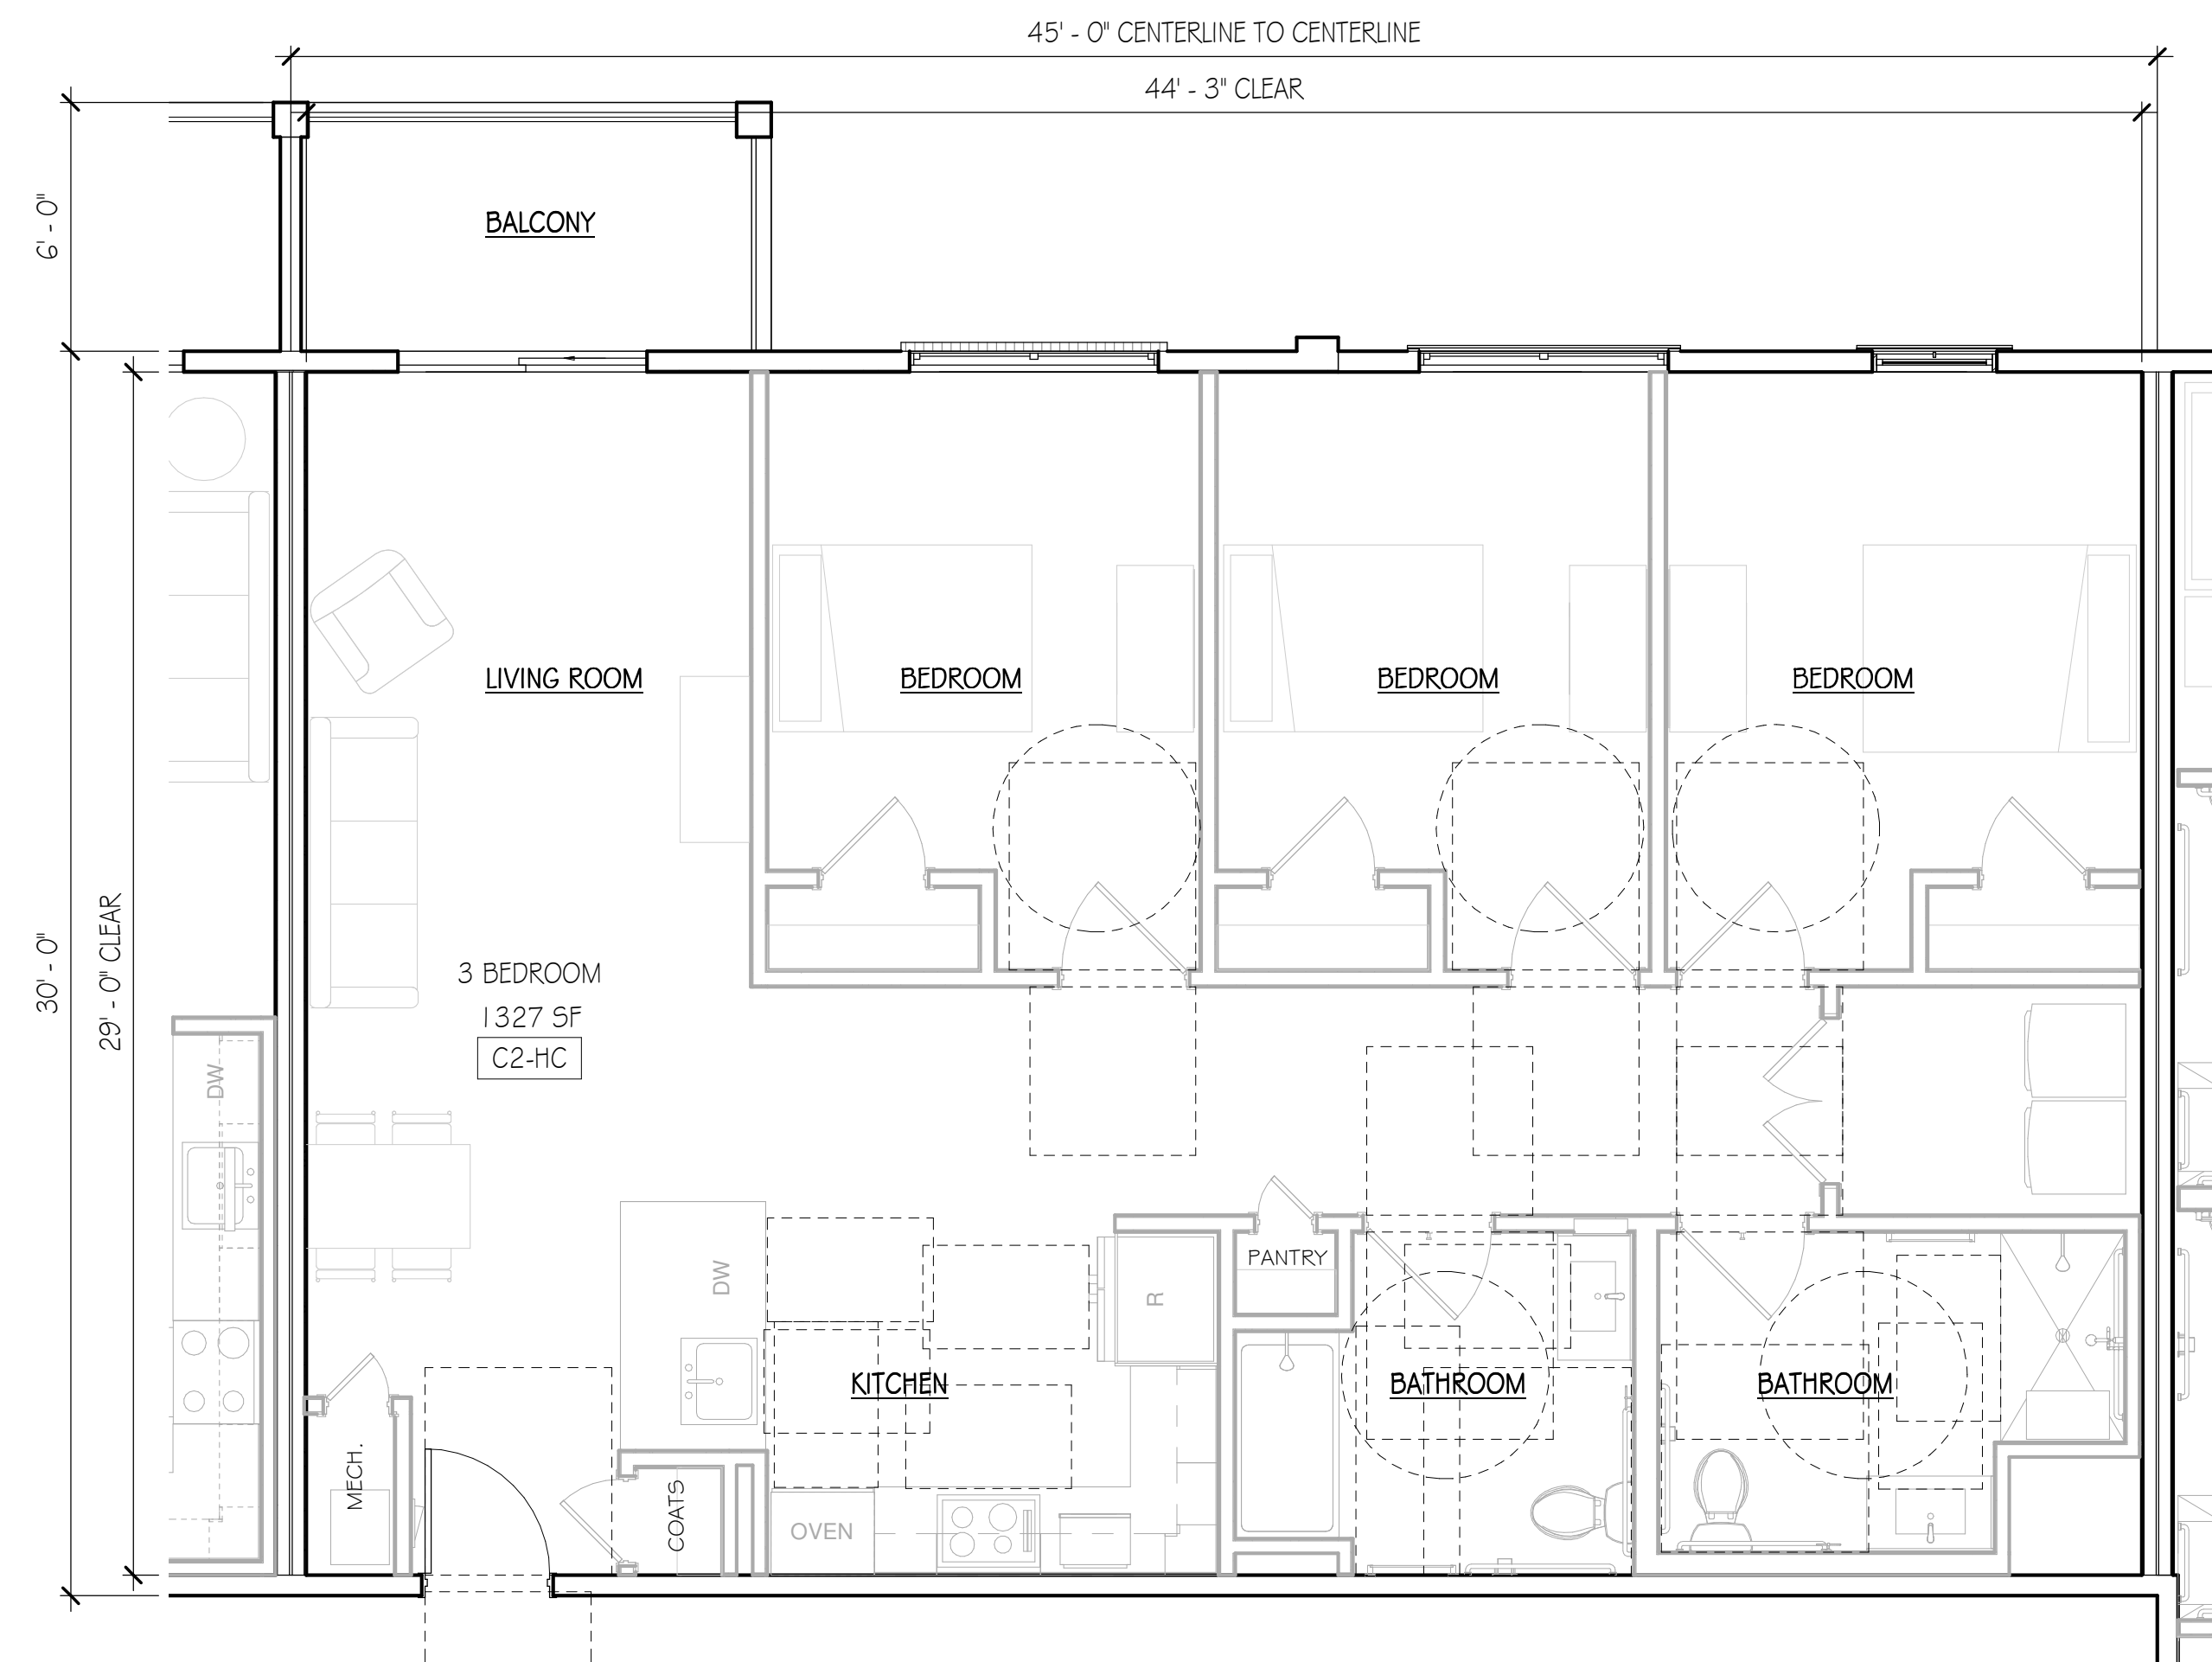


4 UNIT C2-HC PLAN (3 BED 2 BATH)
1/4" = 1'-0"

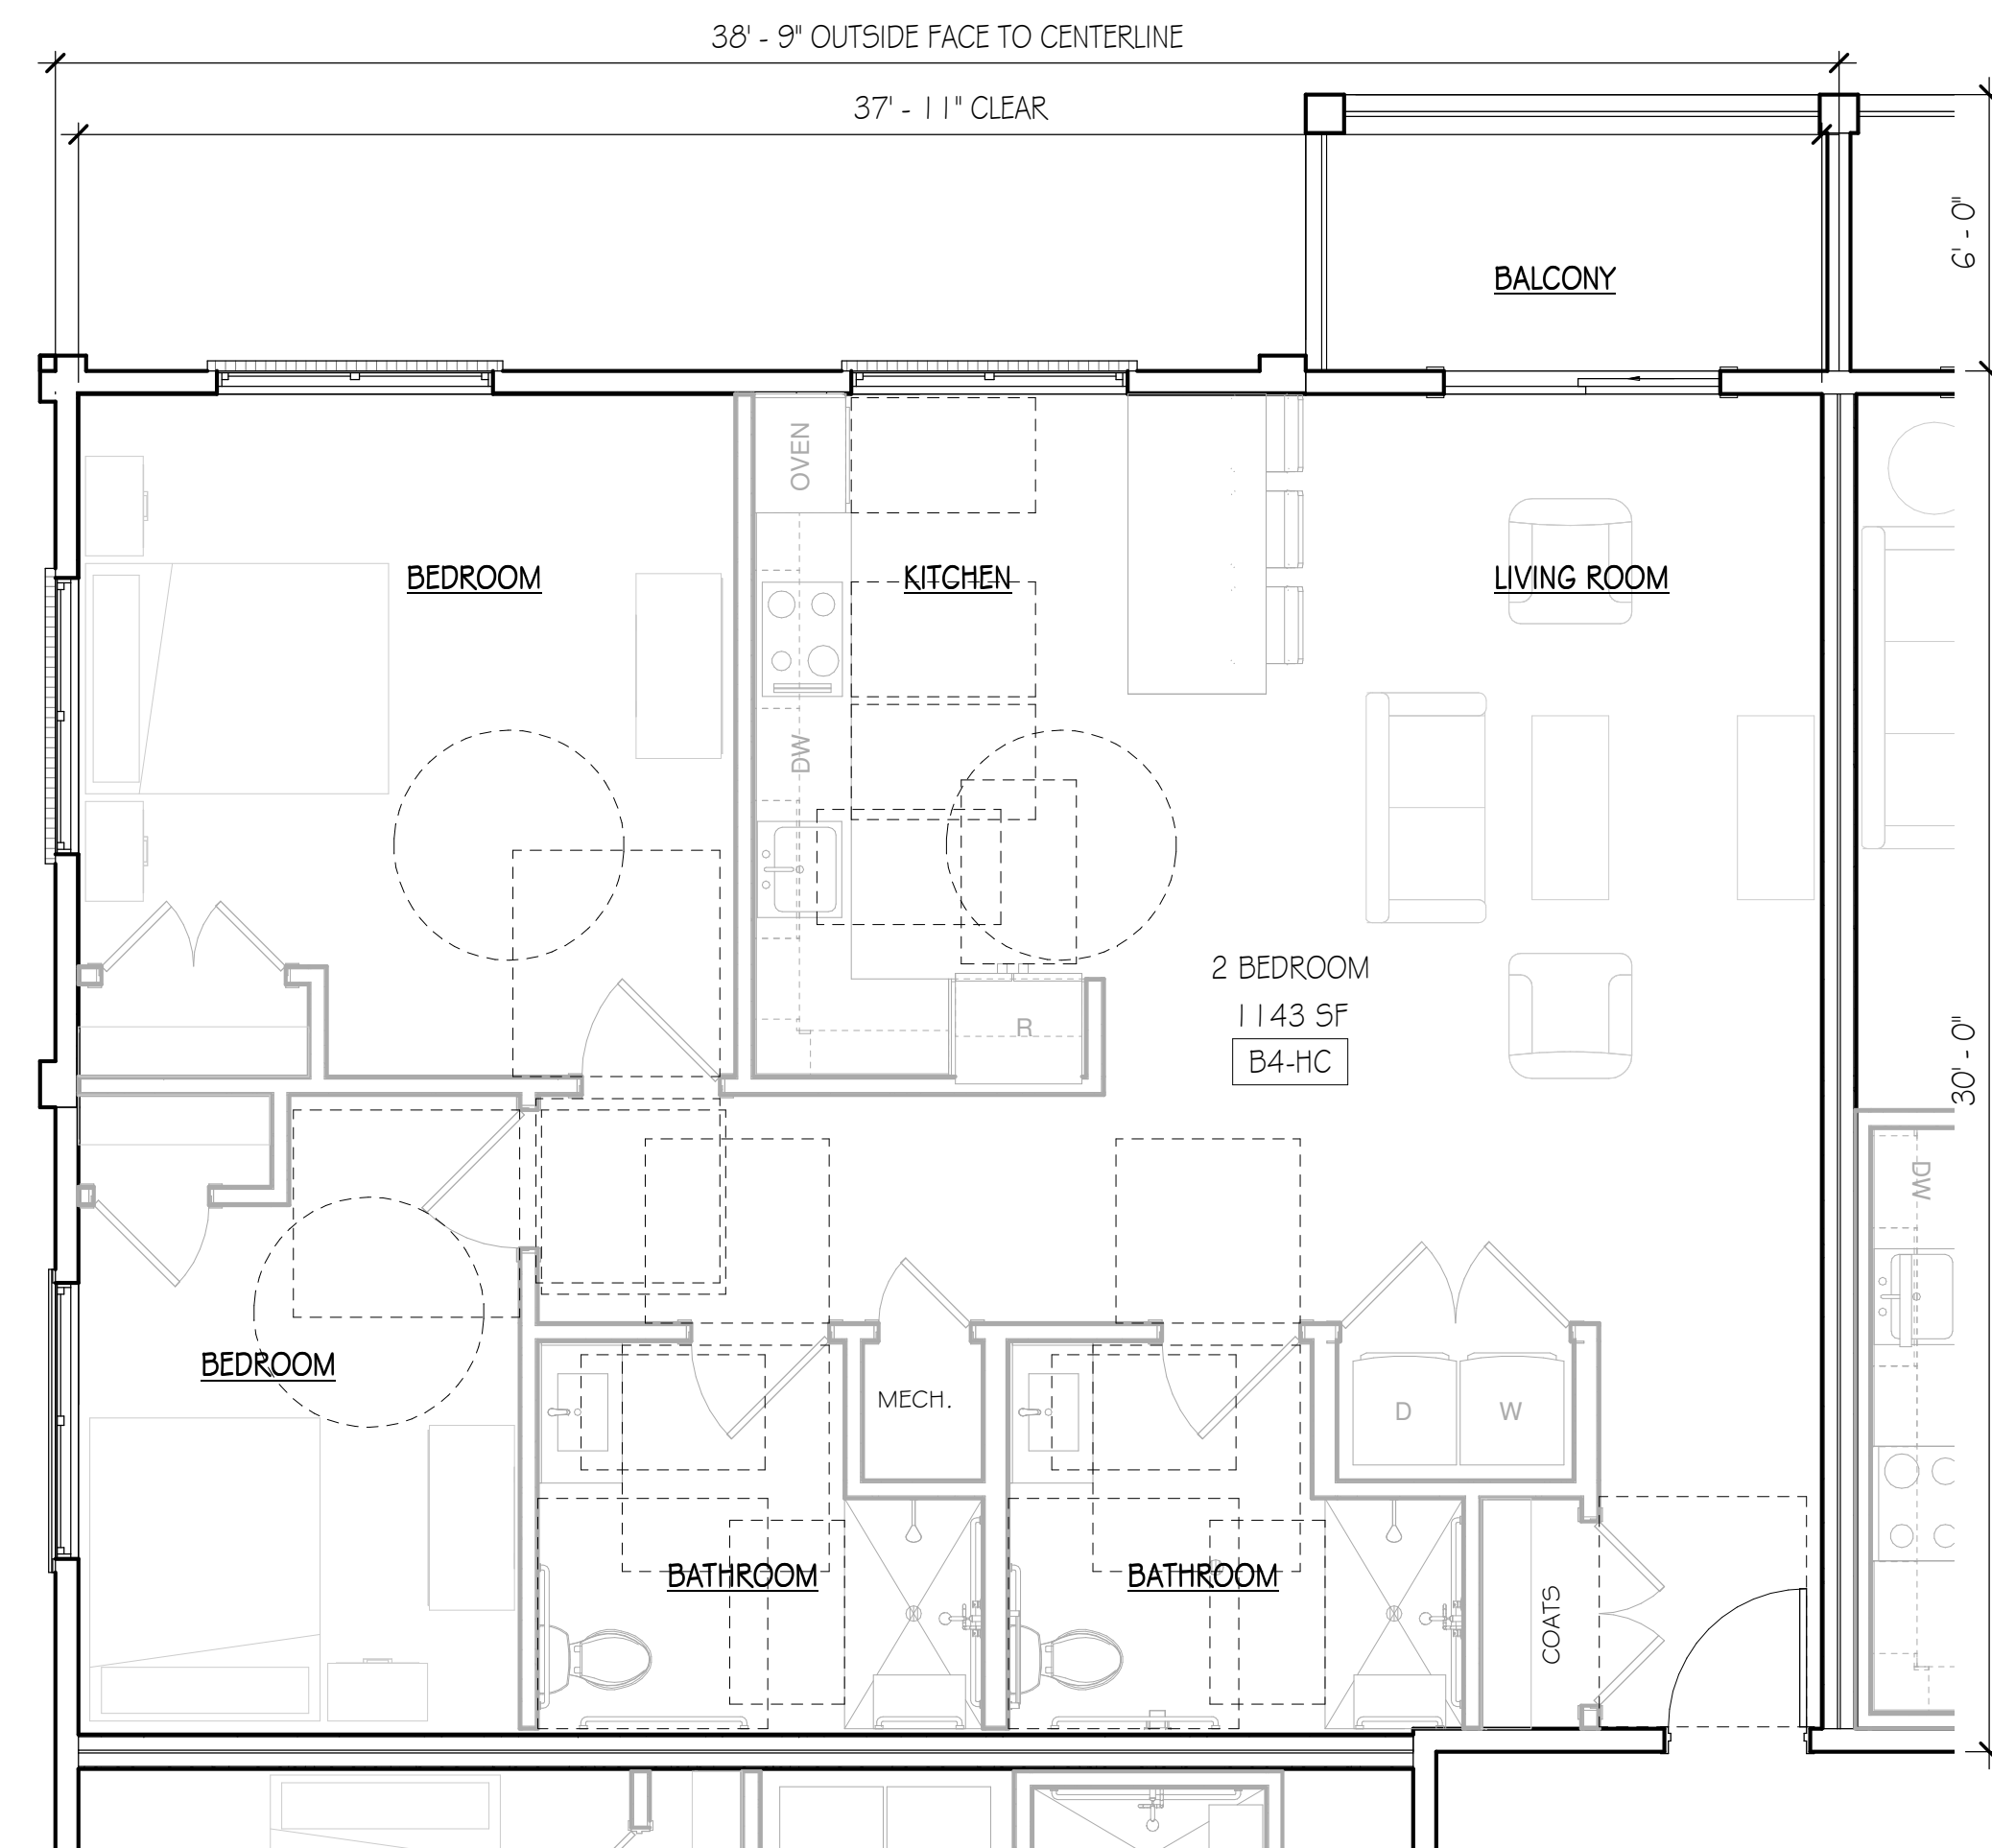


3 UNIT B4-HC PLAN (2 BED 2 BATH)
1/4" = 1'-0"

Revisions	Issue Date	Description	Project Eligibility Filing	July 2023	Checked By
△					


Scale: 1/4" = 1'-0"
Drawn By: Author
Date: July 2023
Checked By: Checker
Project #: 116122.007

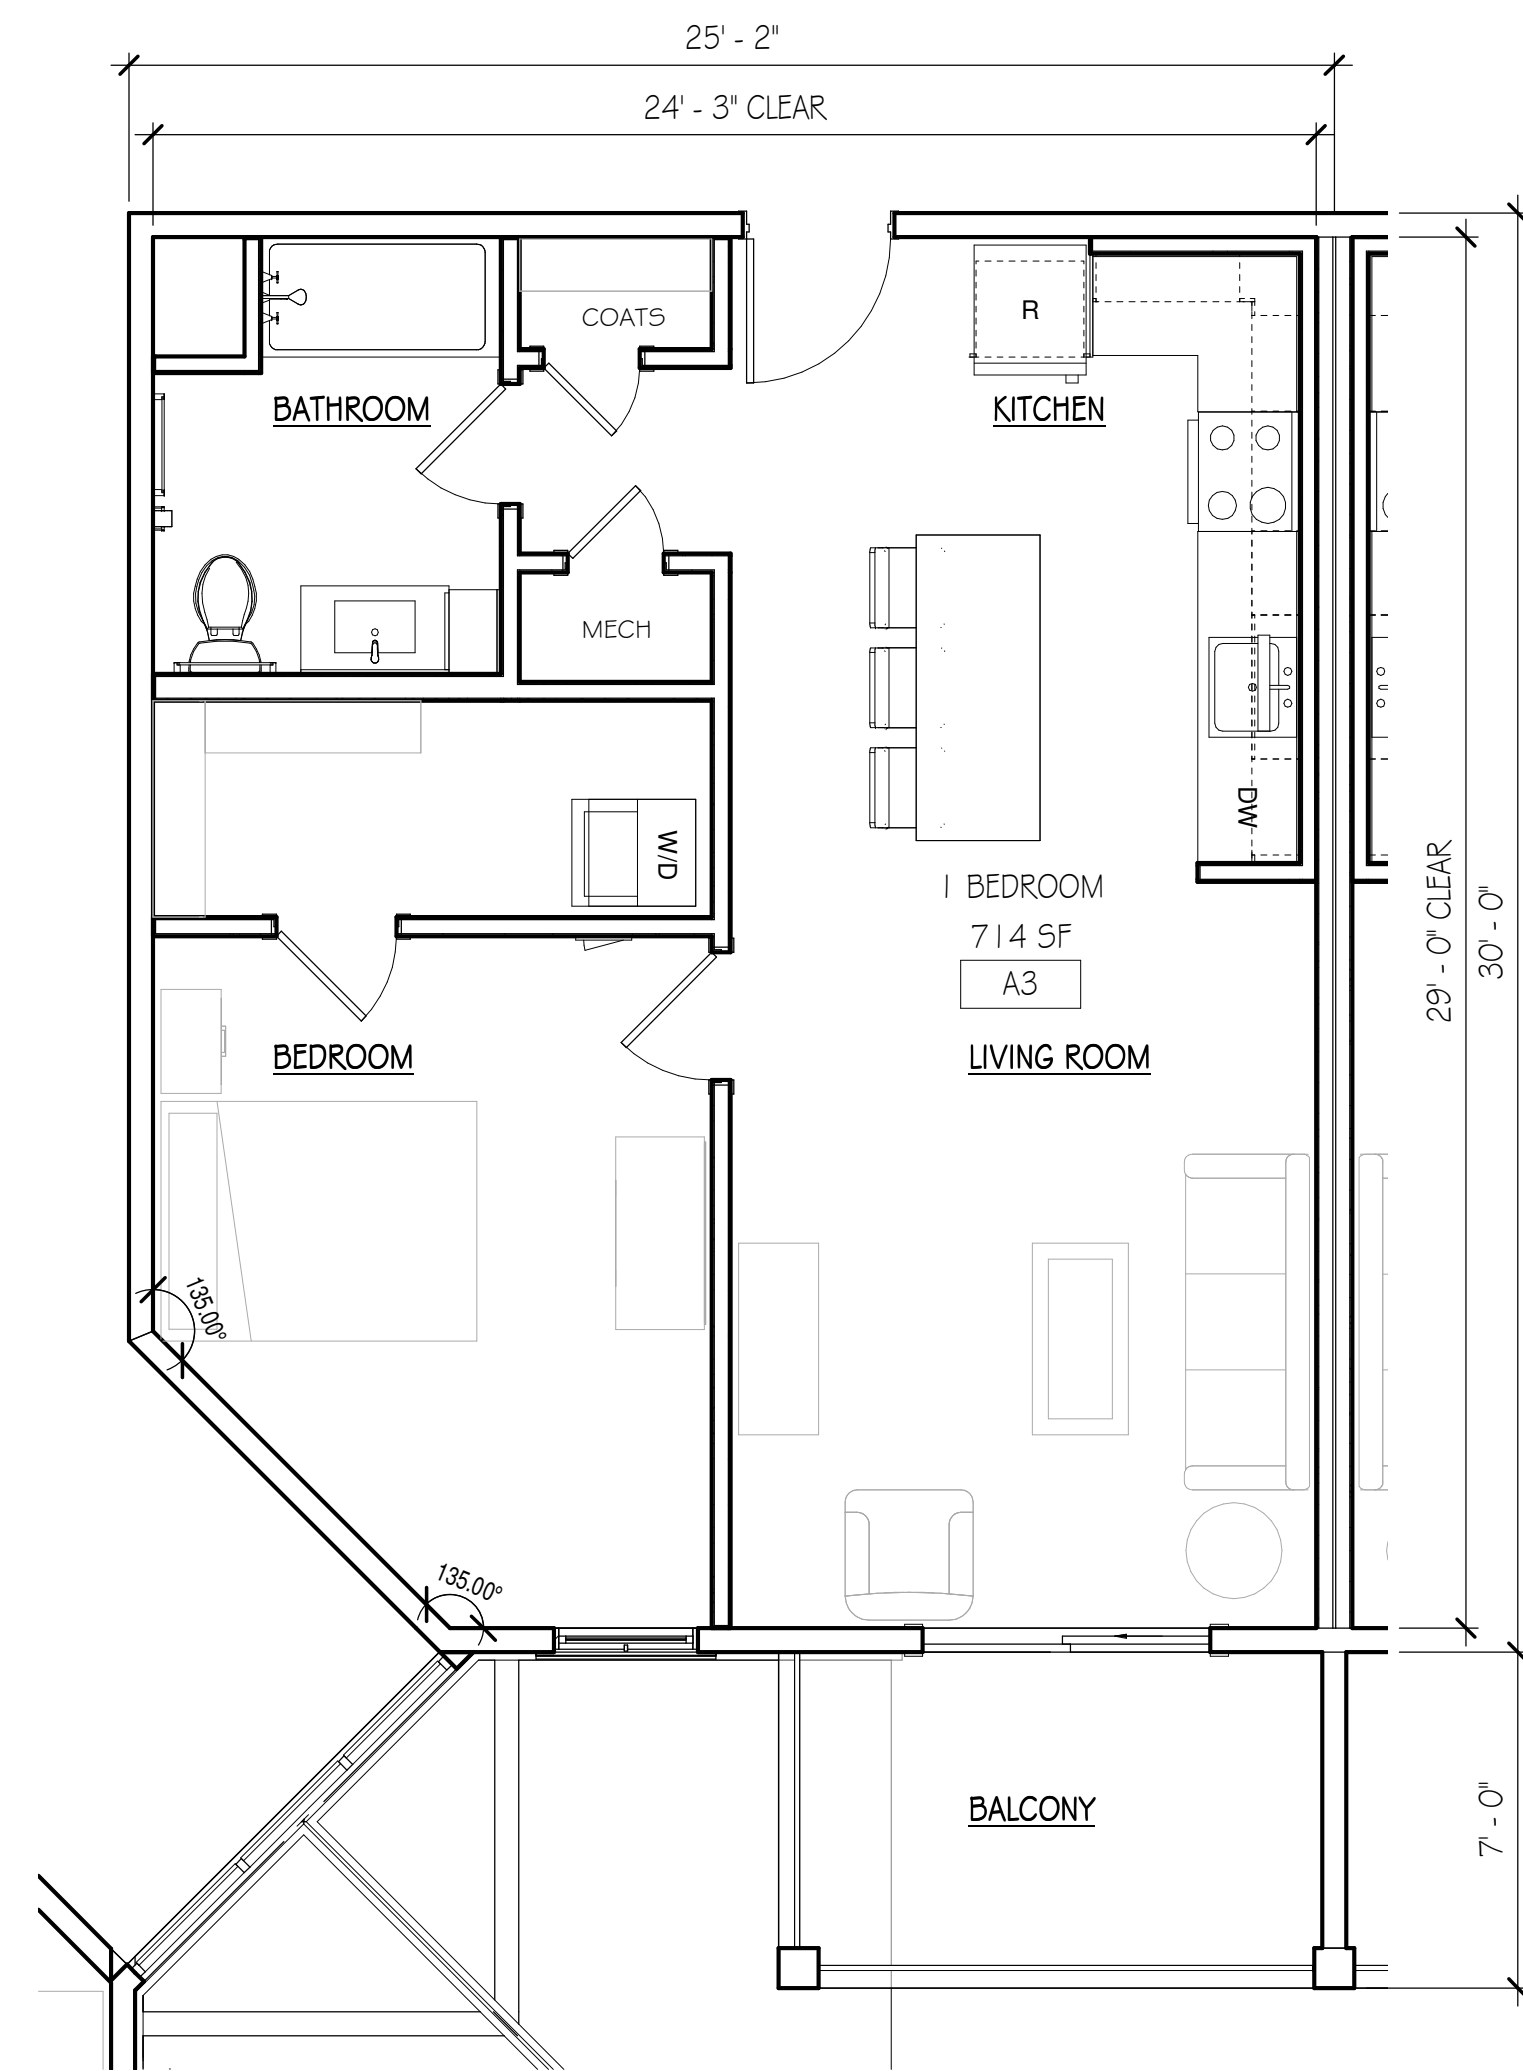


2 UNIT A3 PLAN (1 BED 1 BATH)
1/4" = 1'-0"

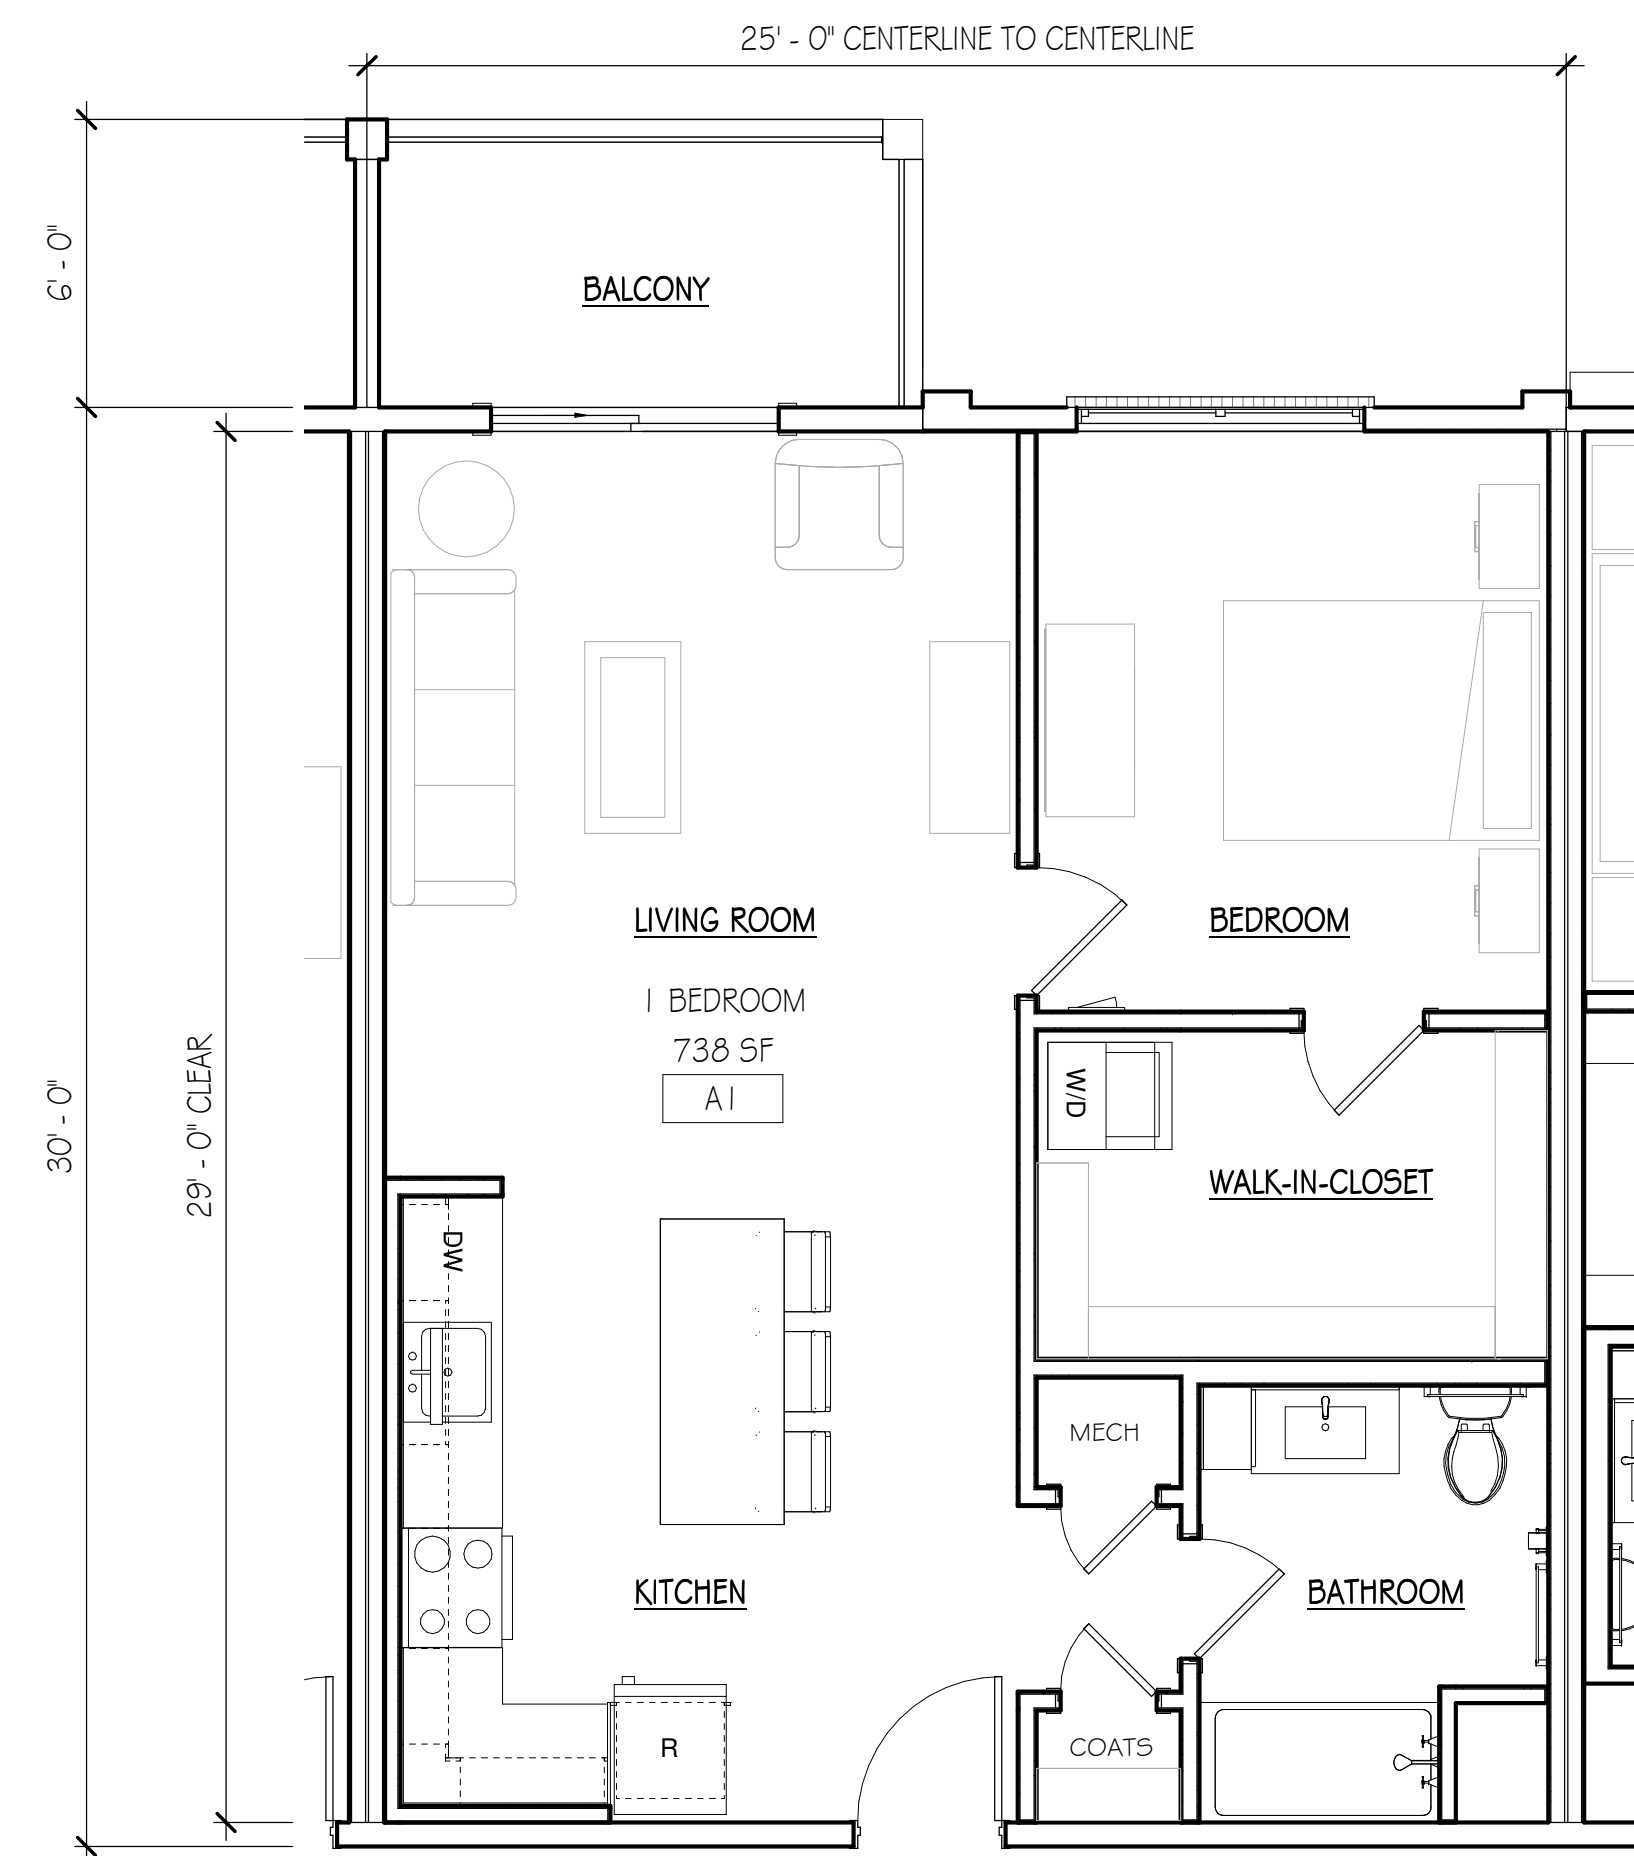


1 UNIT A1 PLAN (1 BED 1 BATH)
1/4" = 1'-0"

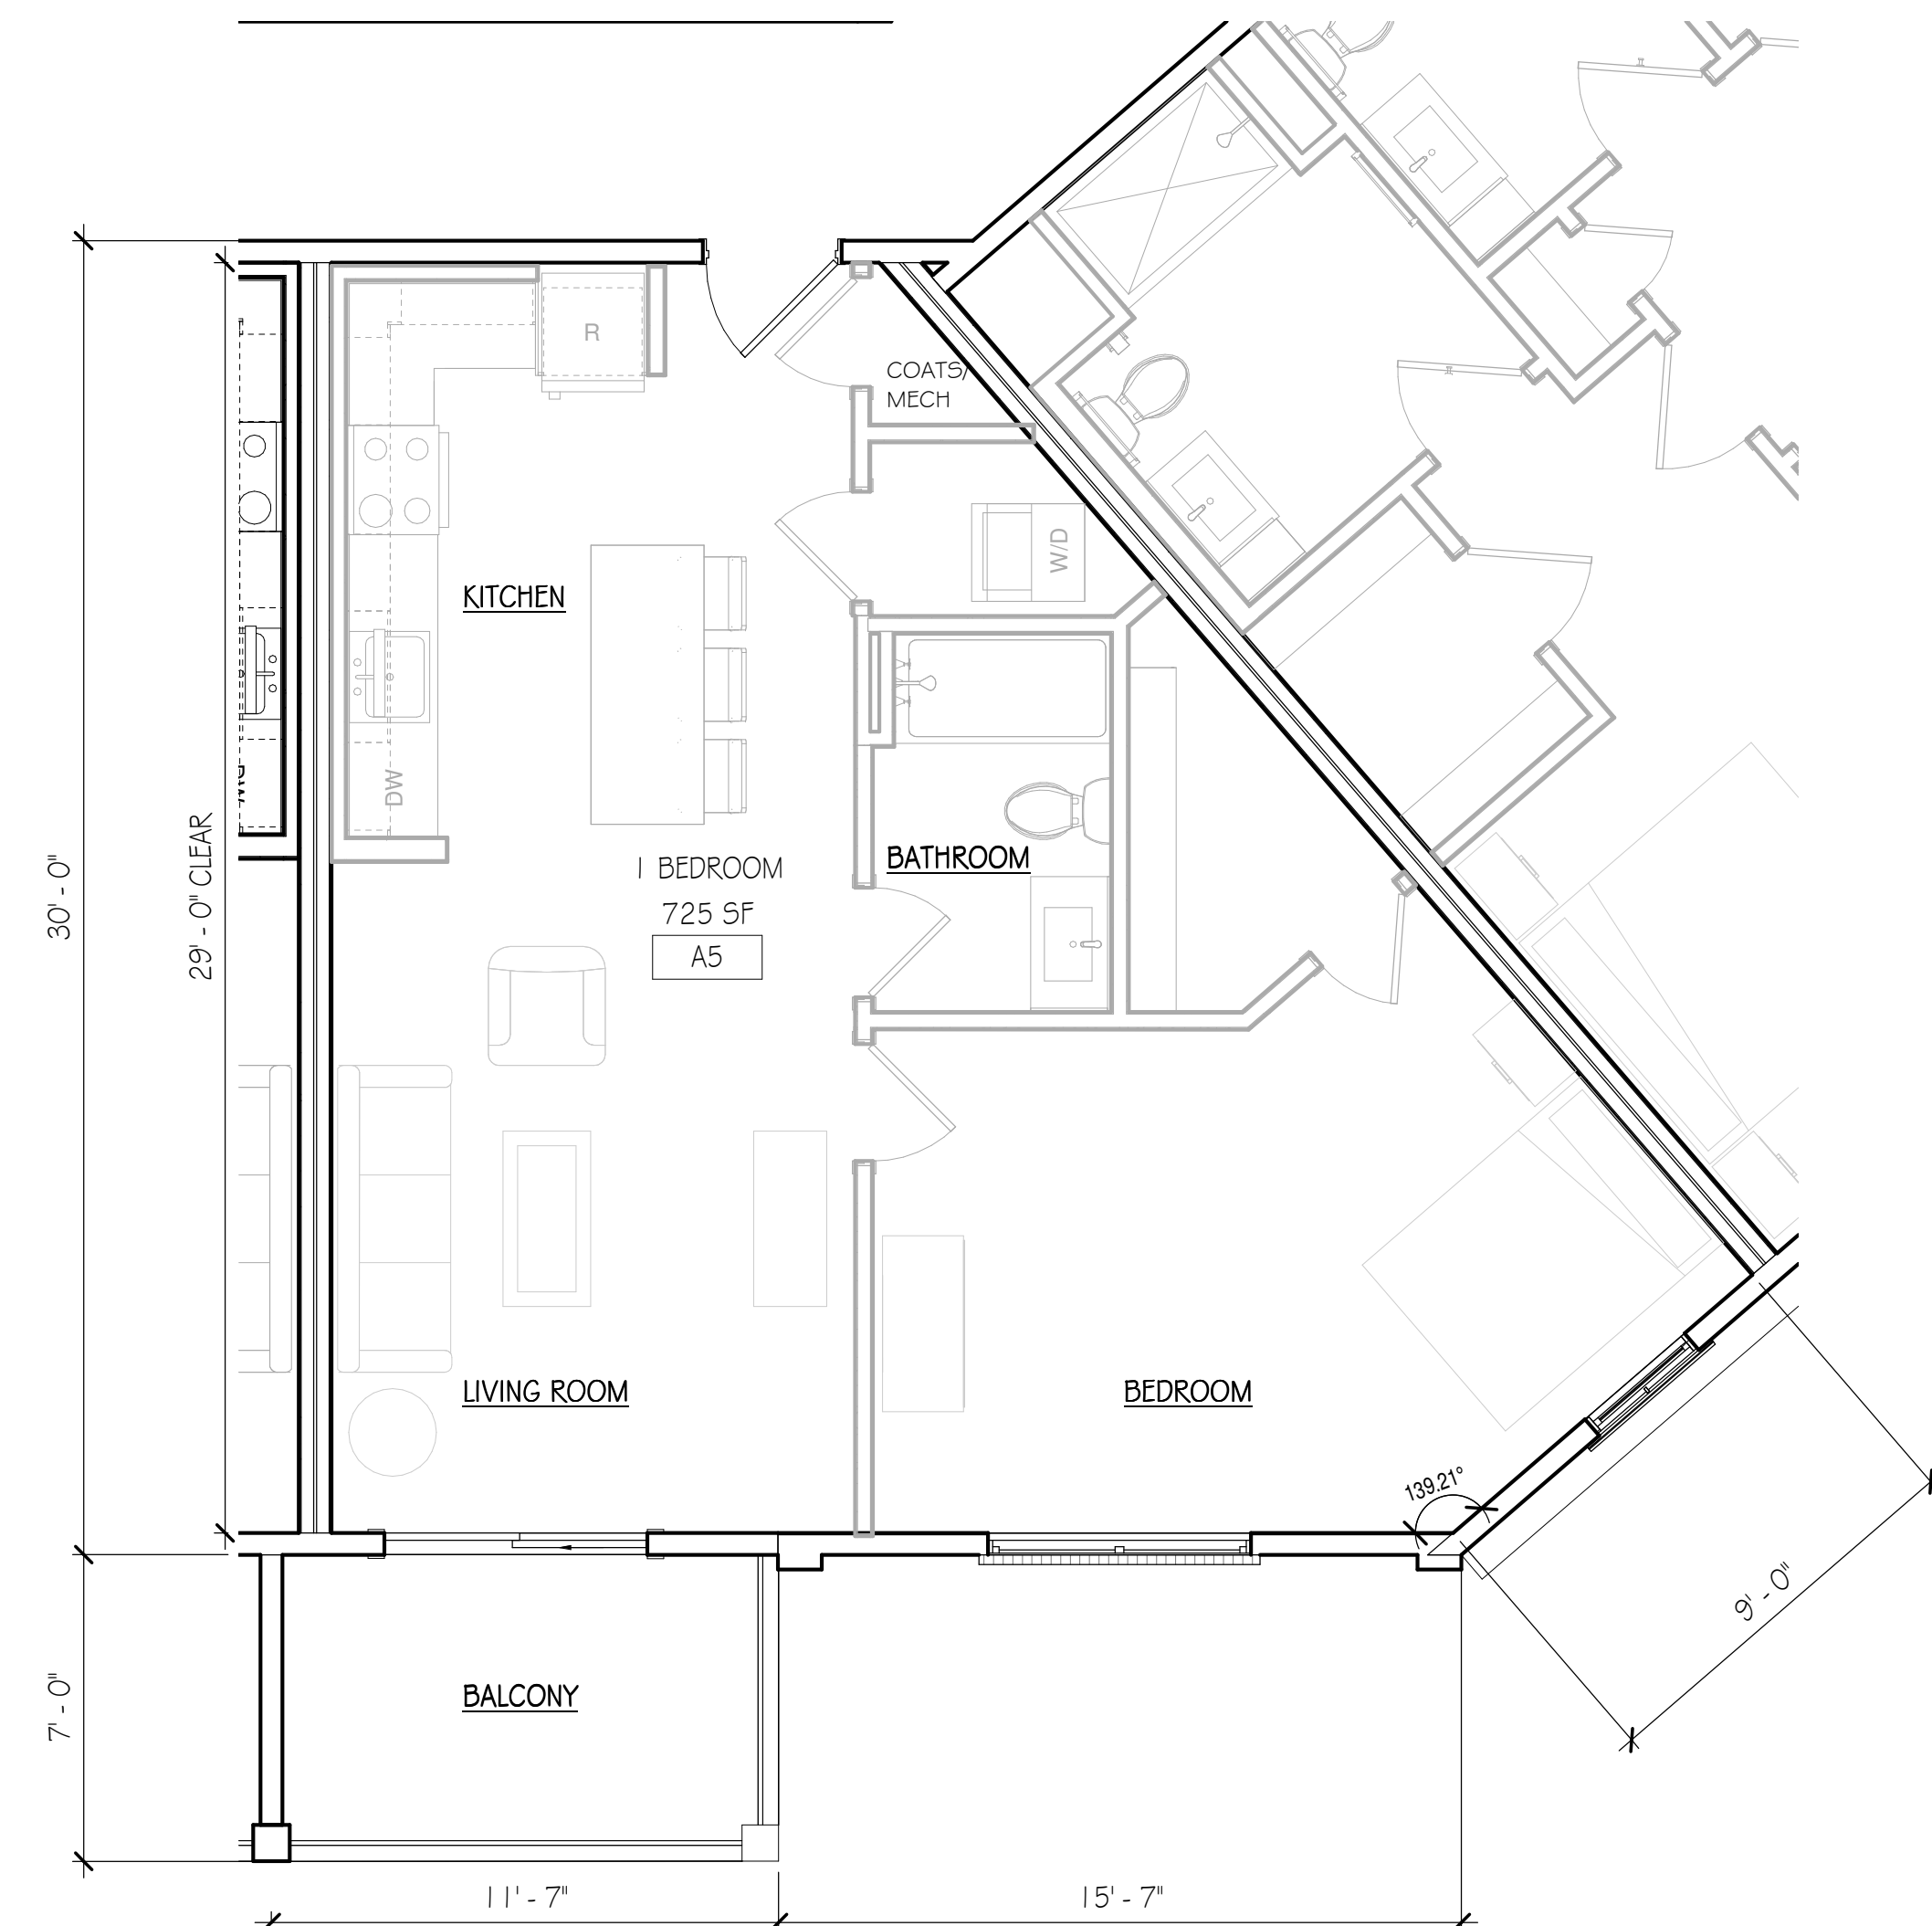

3 UNIT A5 PLAN (1 BED 1 BATH + DEN)
1/4" = 1'-0"

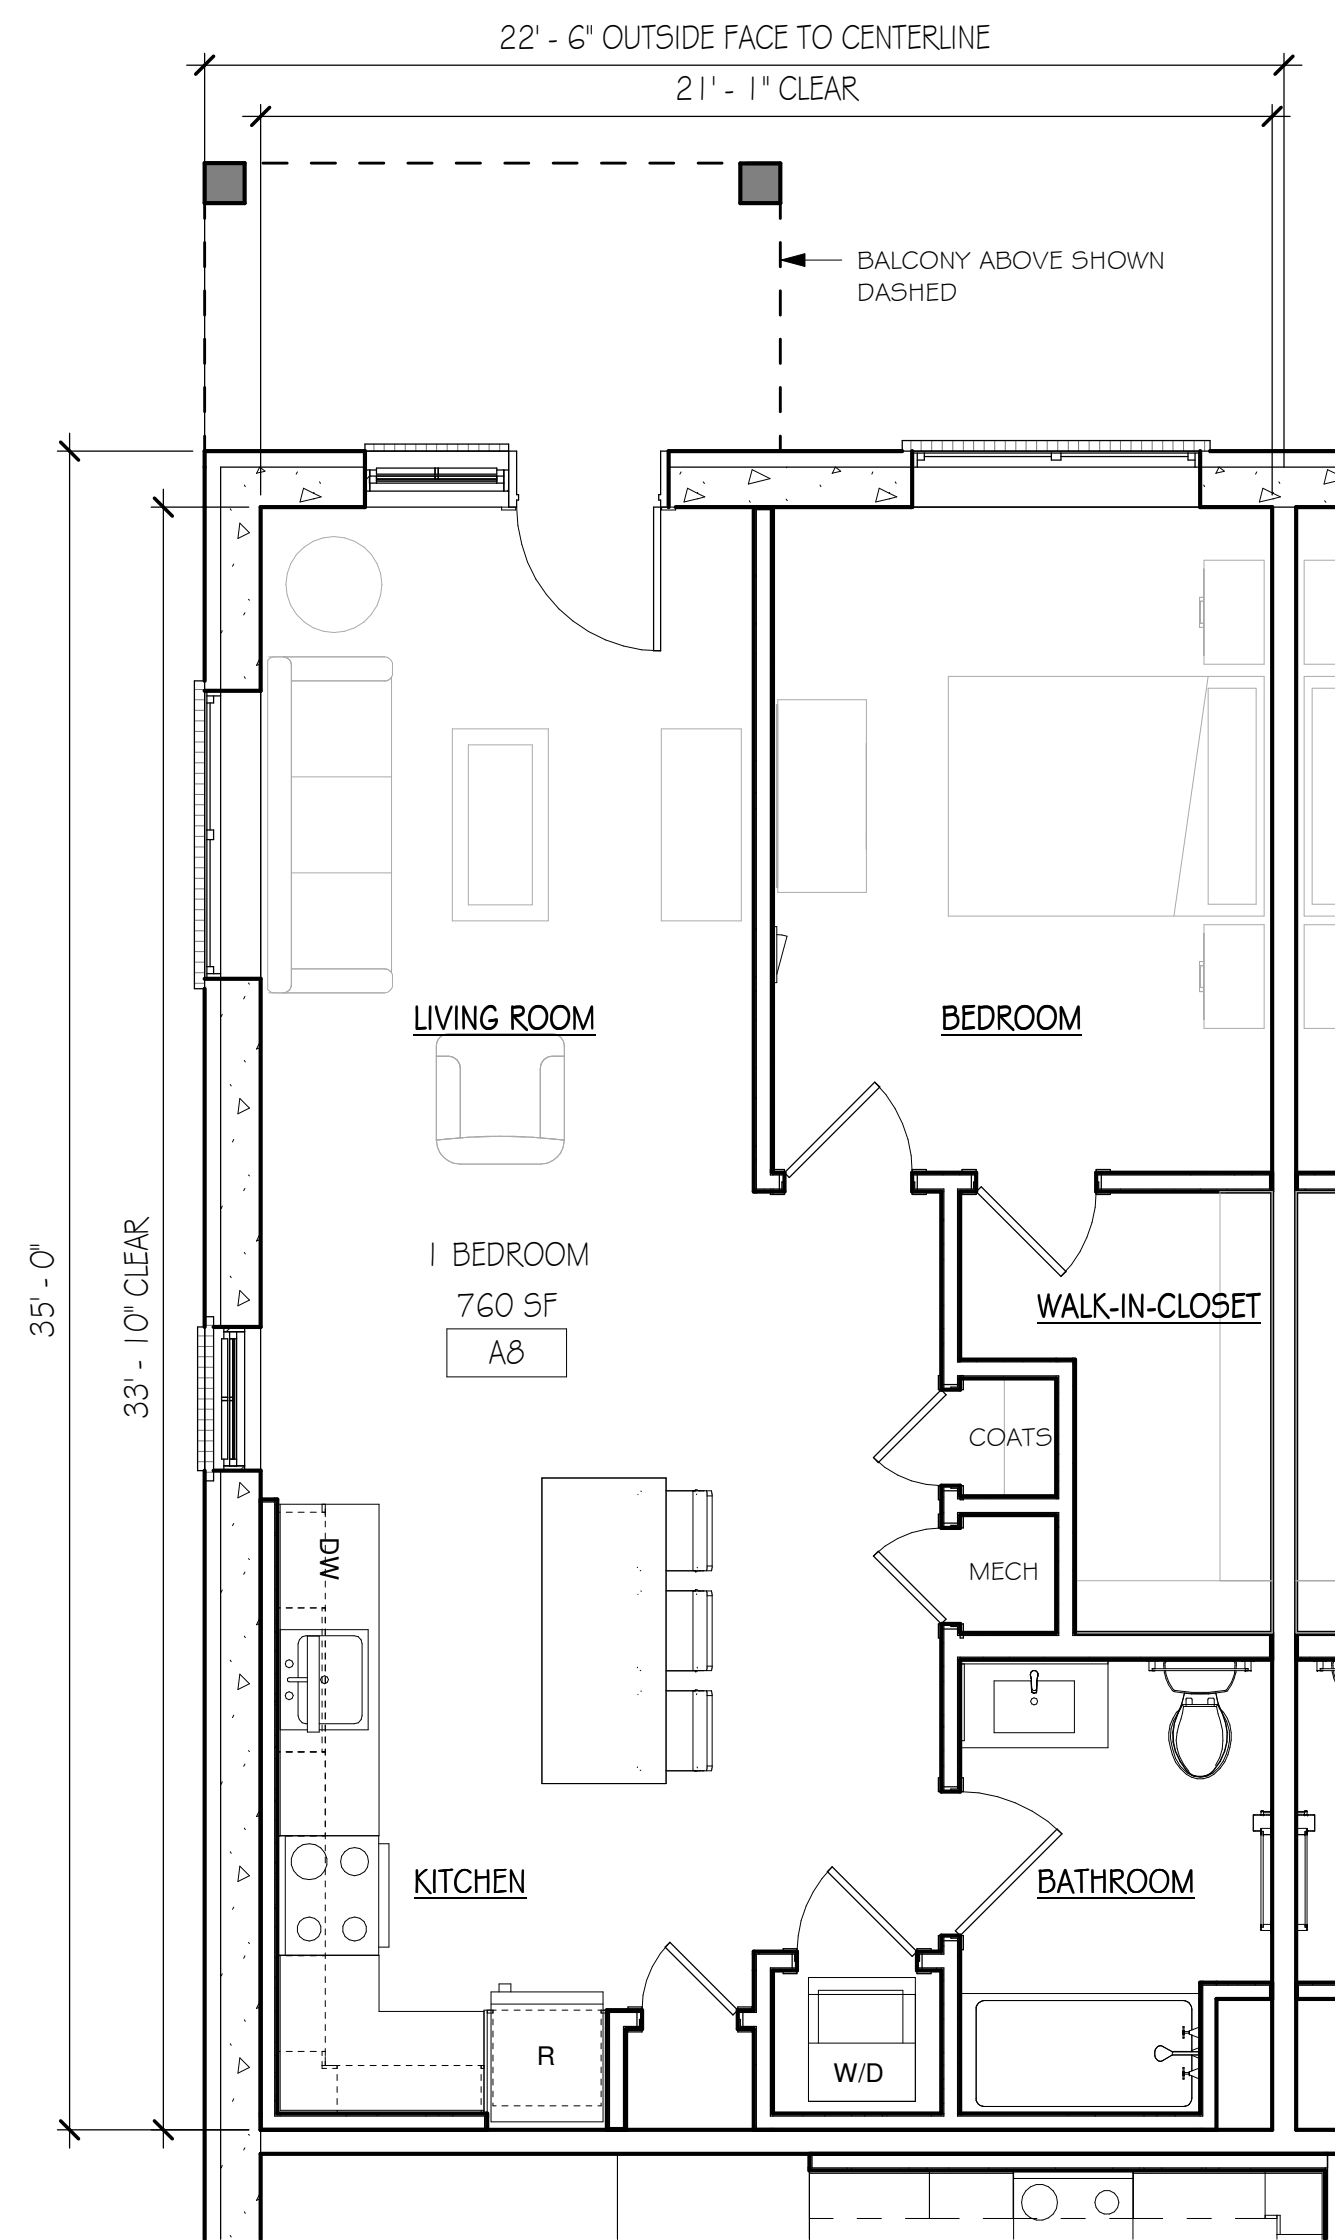

3 UNIT A8 PLAN (1 BED 1 BATH)
1/4" = 1'-0"

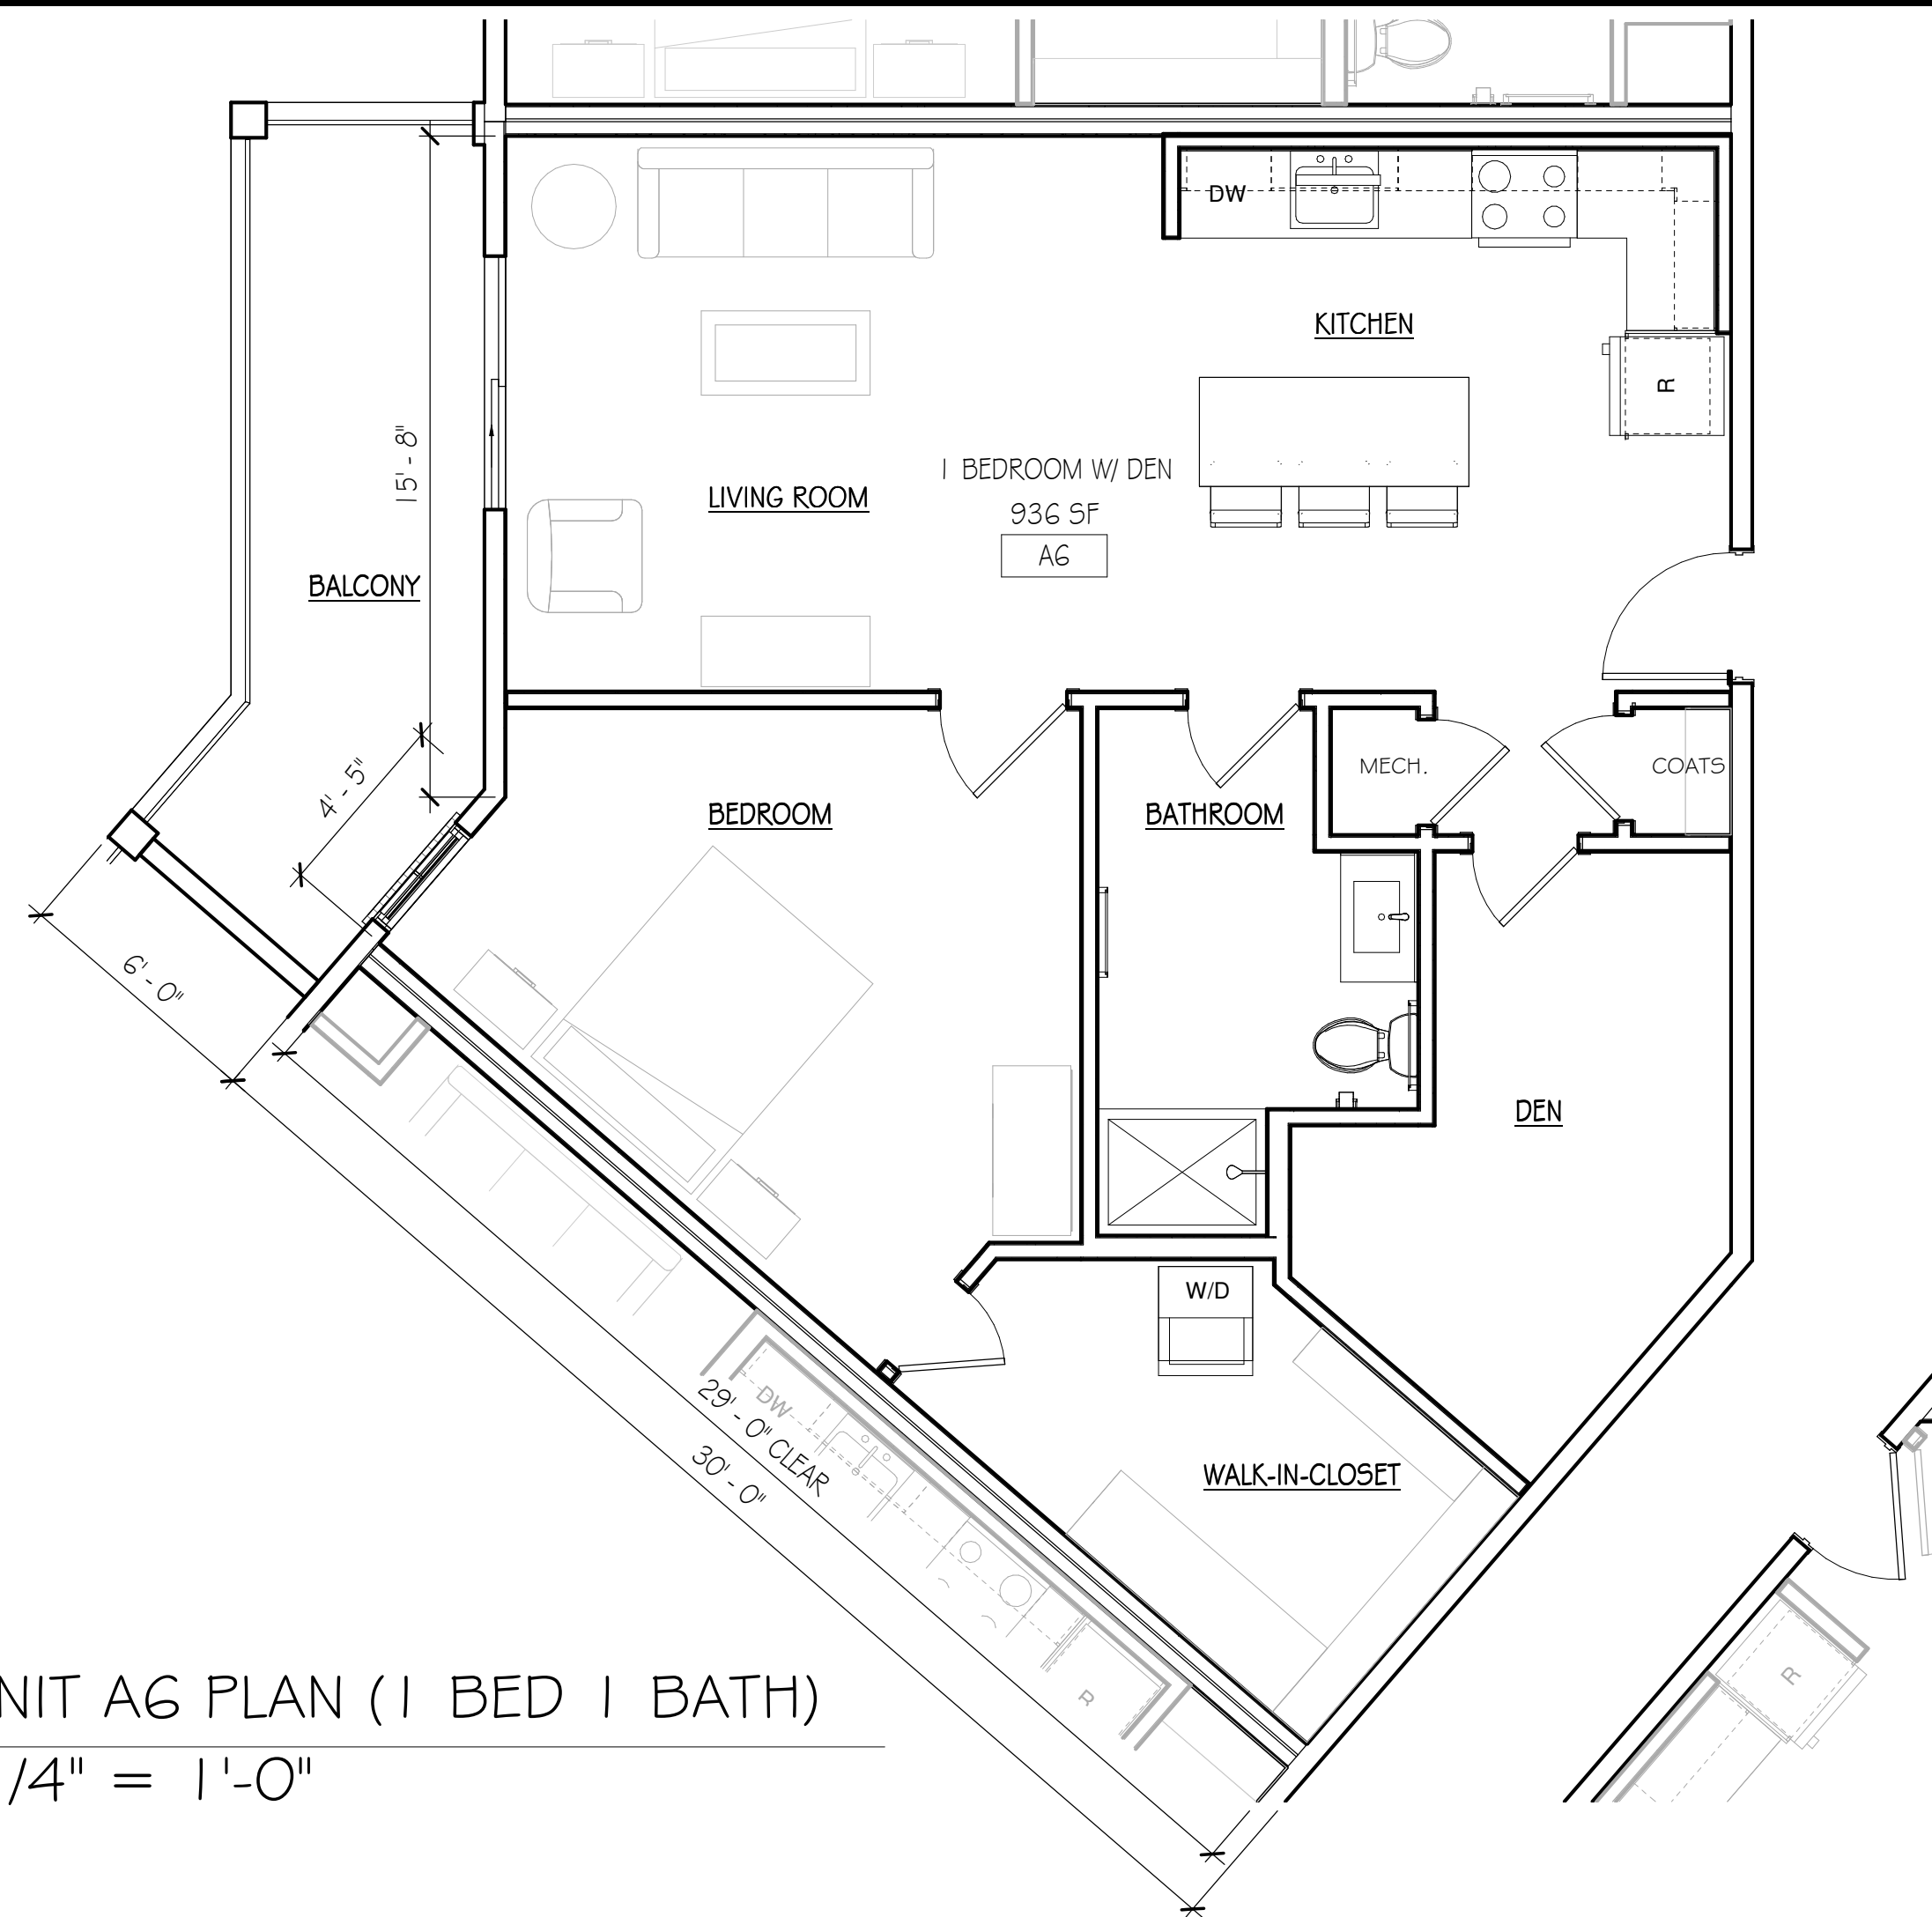


1 UNIT A6 PLAN (1 BED 1 BATH)
1/4" = 1'-0"




2 UNIT B1 PLAN (2 BED 2 BATH)
1/4" = 1'-0"

Revisions		Project Eligibility Filing	July 2023	Checked By
Issue Date	Description			

Scale: 1/4" = 1'-0"	Checked By: Checker
Drawn By: Author	Project #: 116122.007
Date: July 2023	
1978.927.3745	
www.svdesign.com	
Beverly, Massachusetts 01915	
126 Dodge Street	
SV DESIGN	

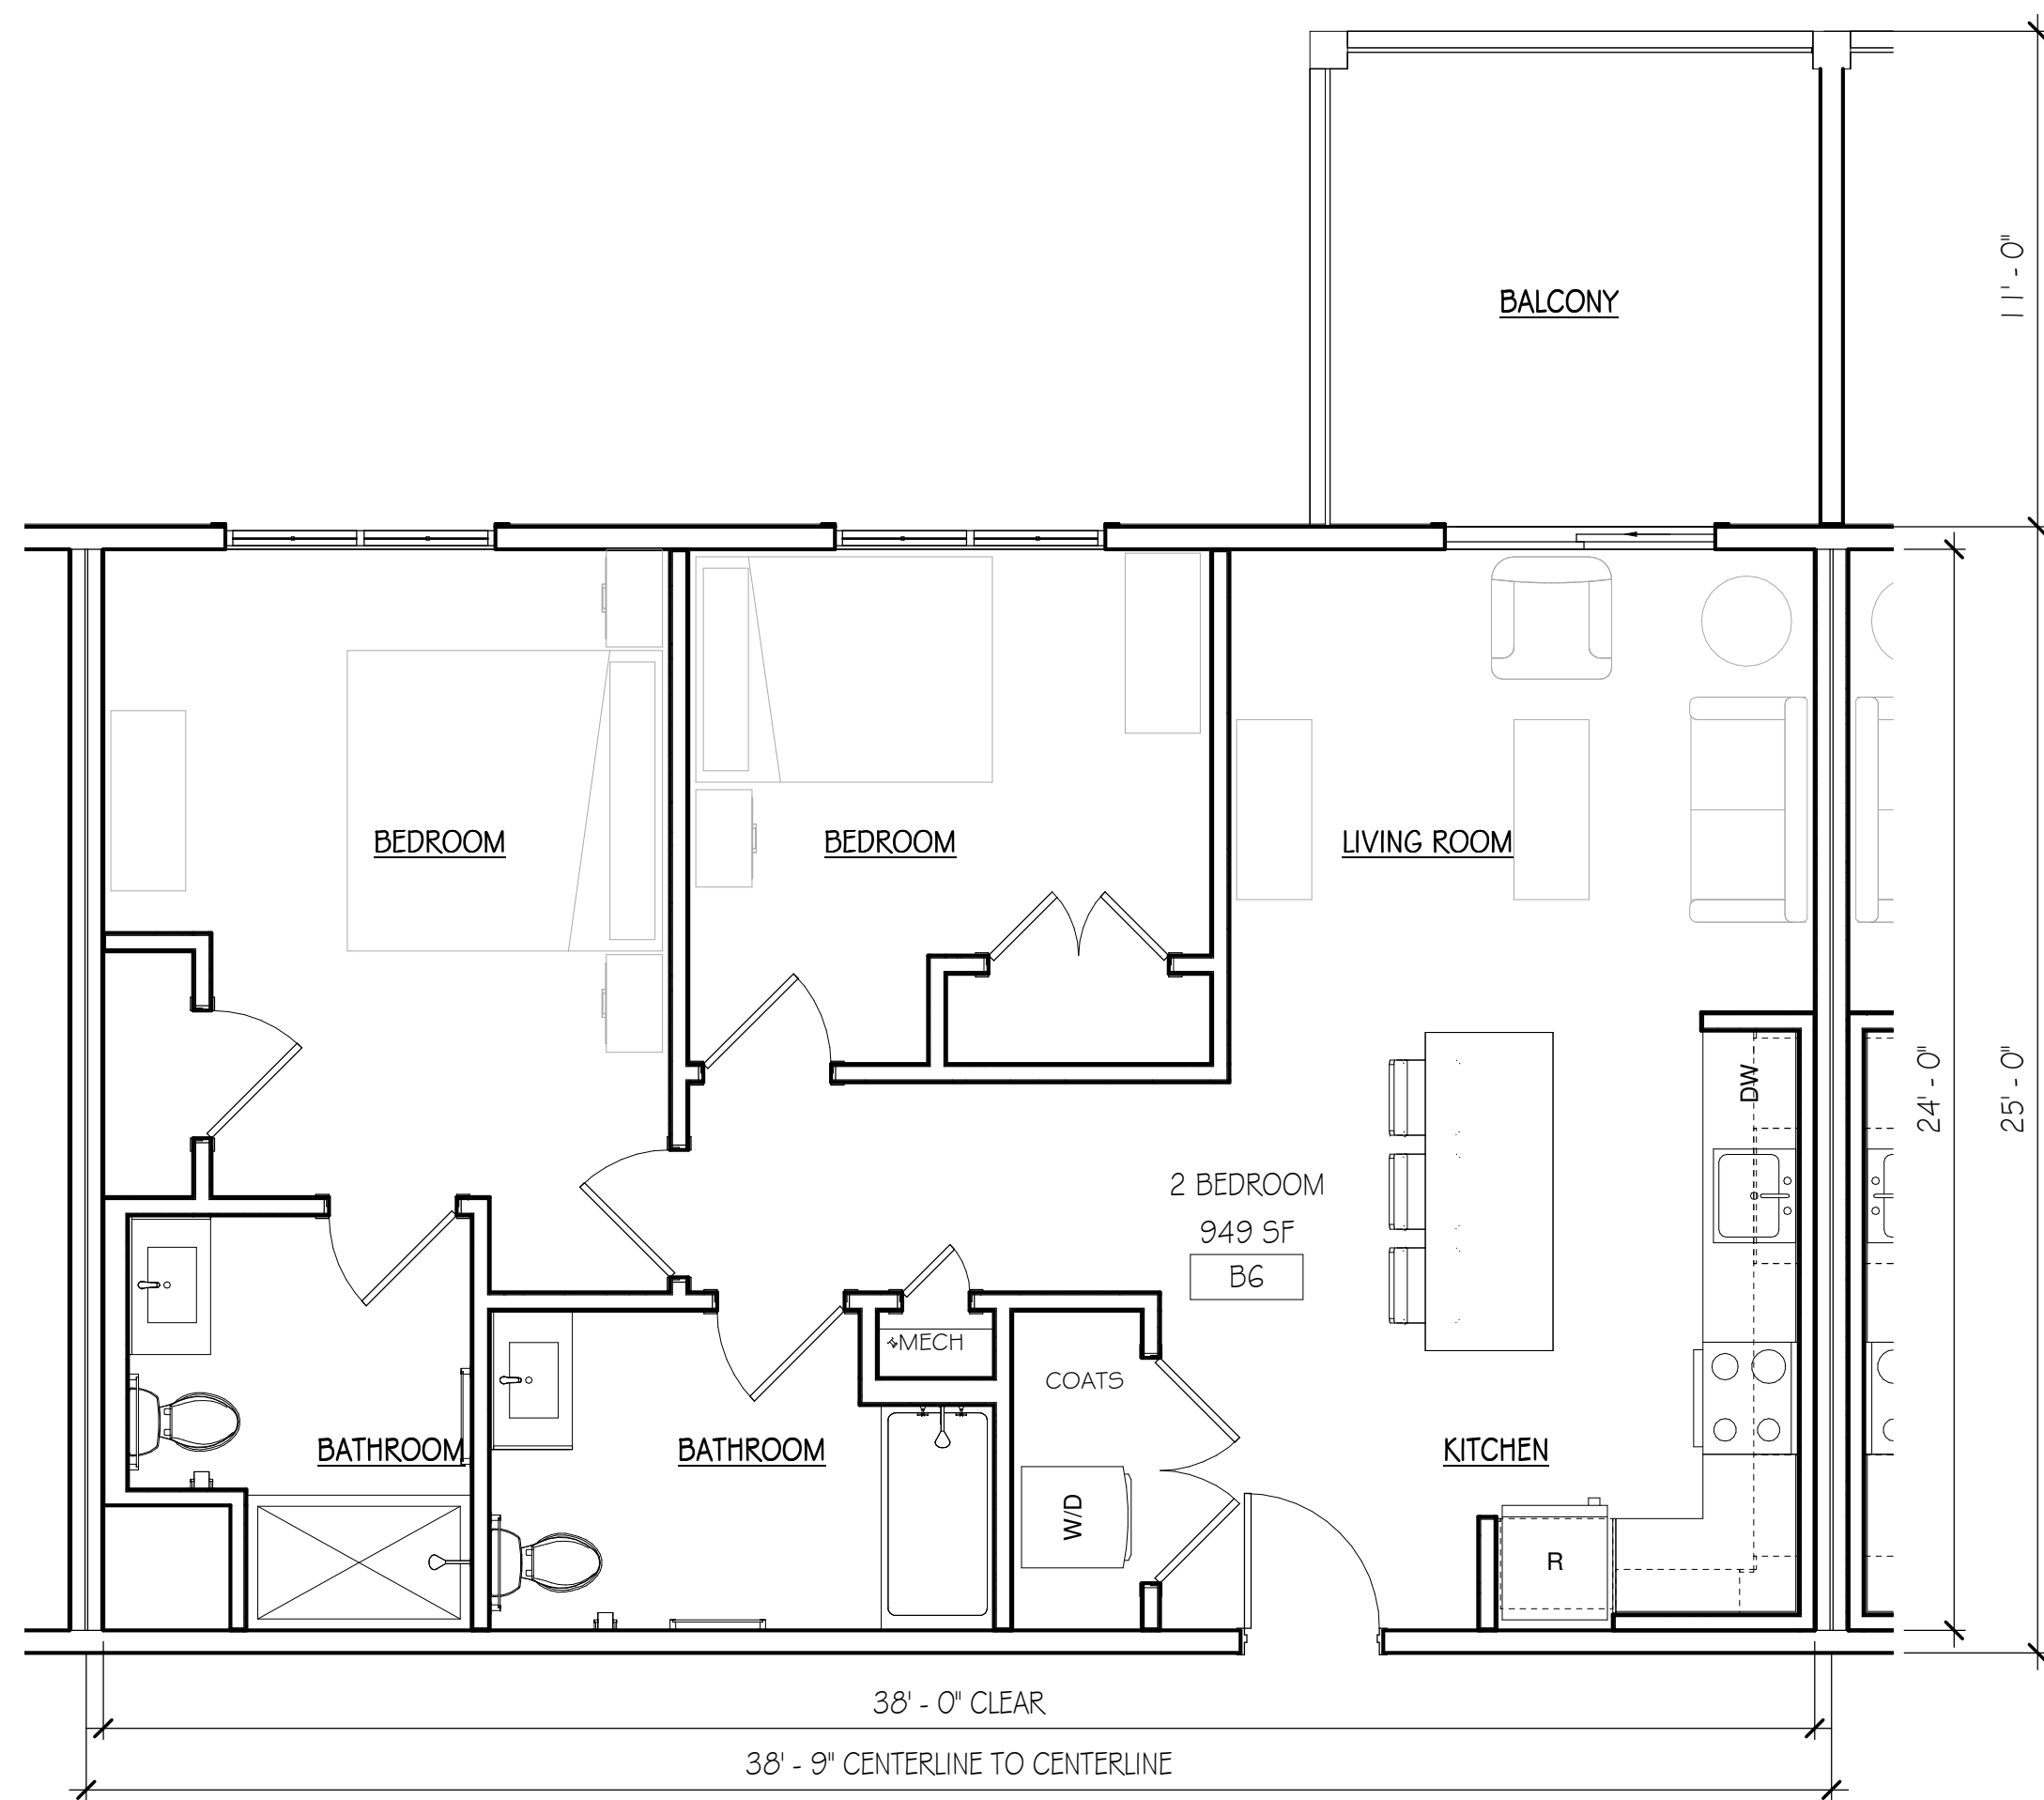

4 UNIT B6 PLAN (2 BED 2 BATH)
1/4" = 1'-0"

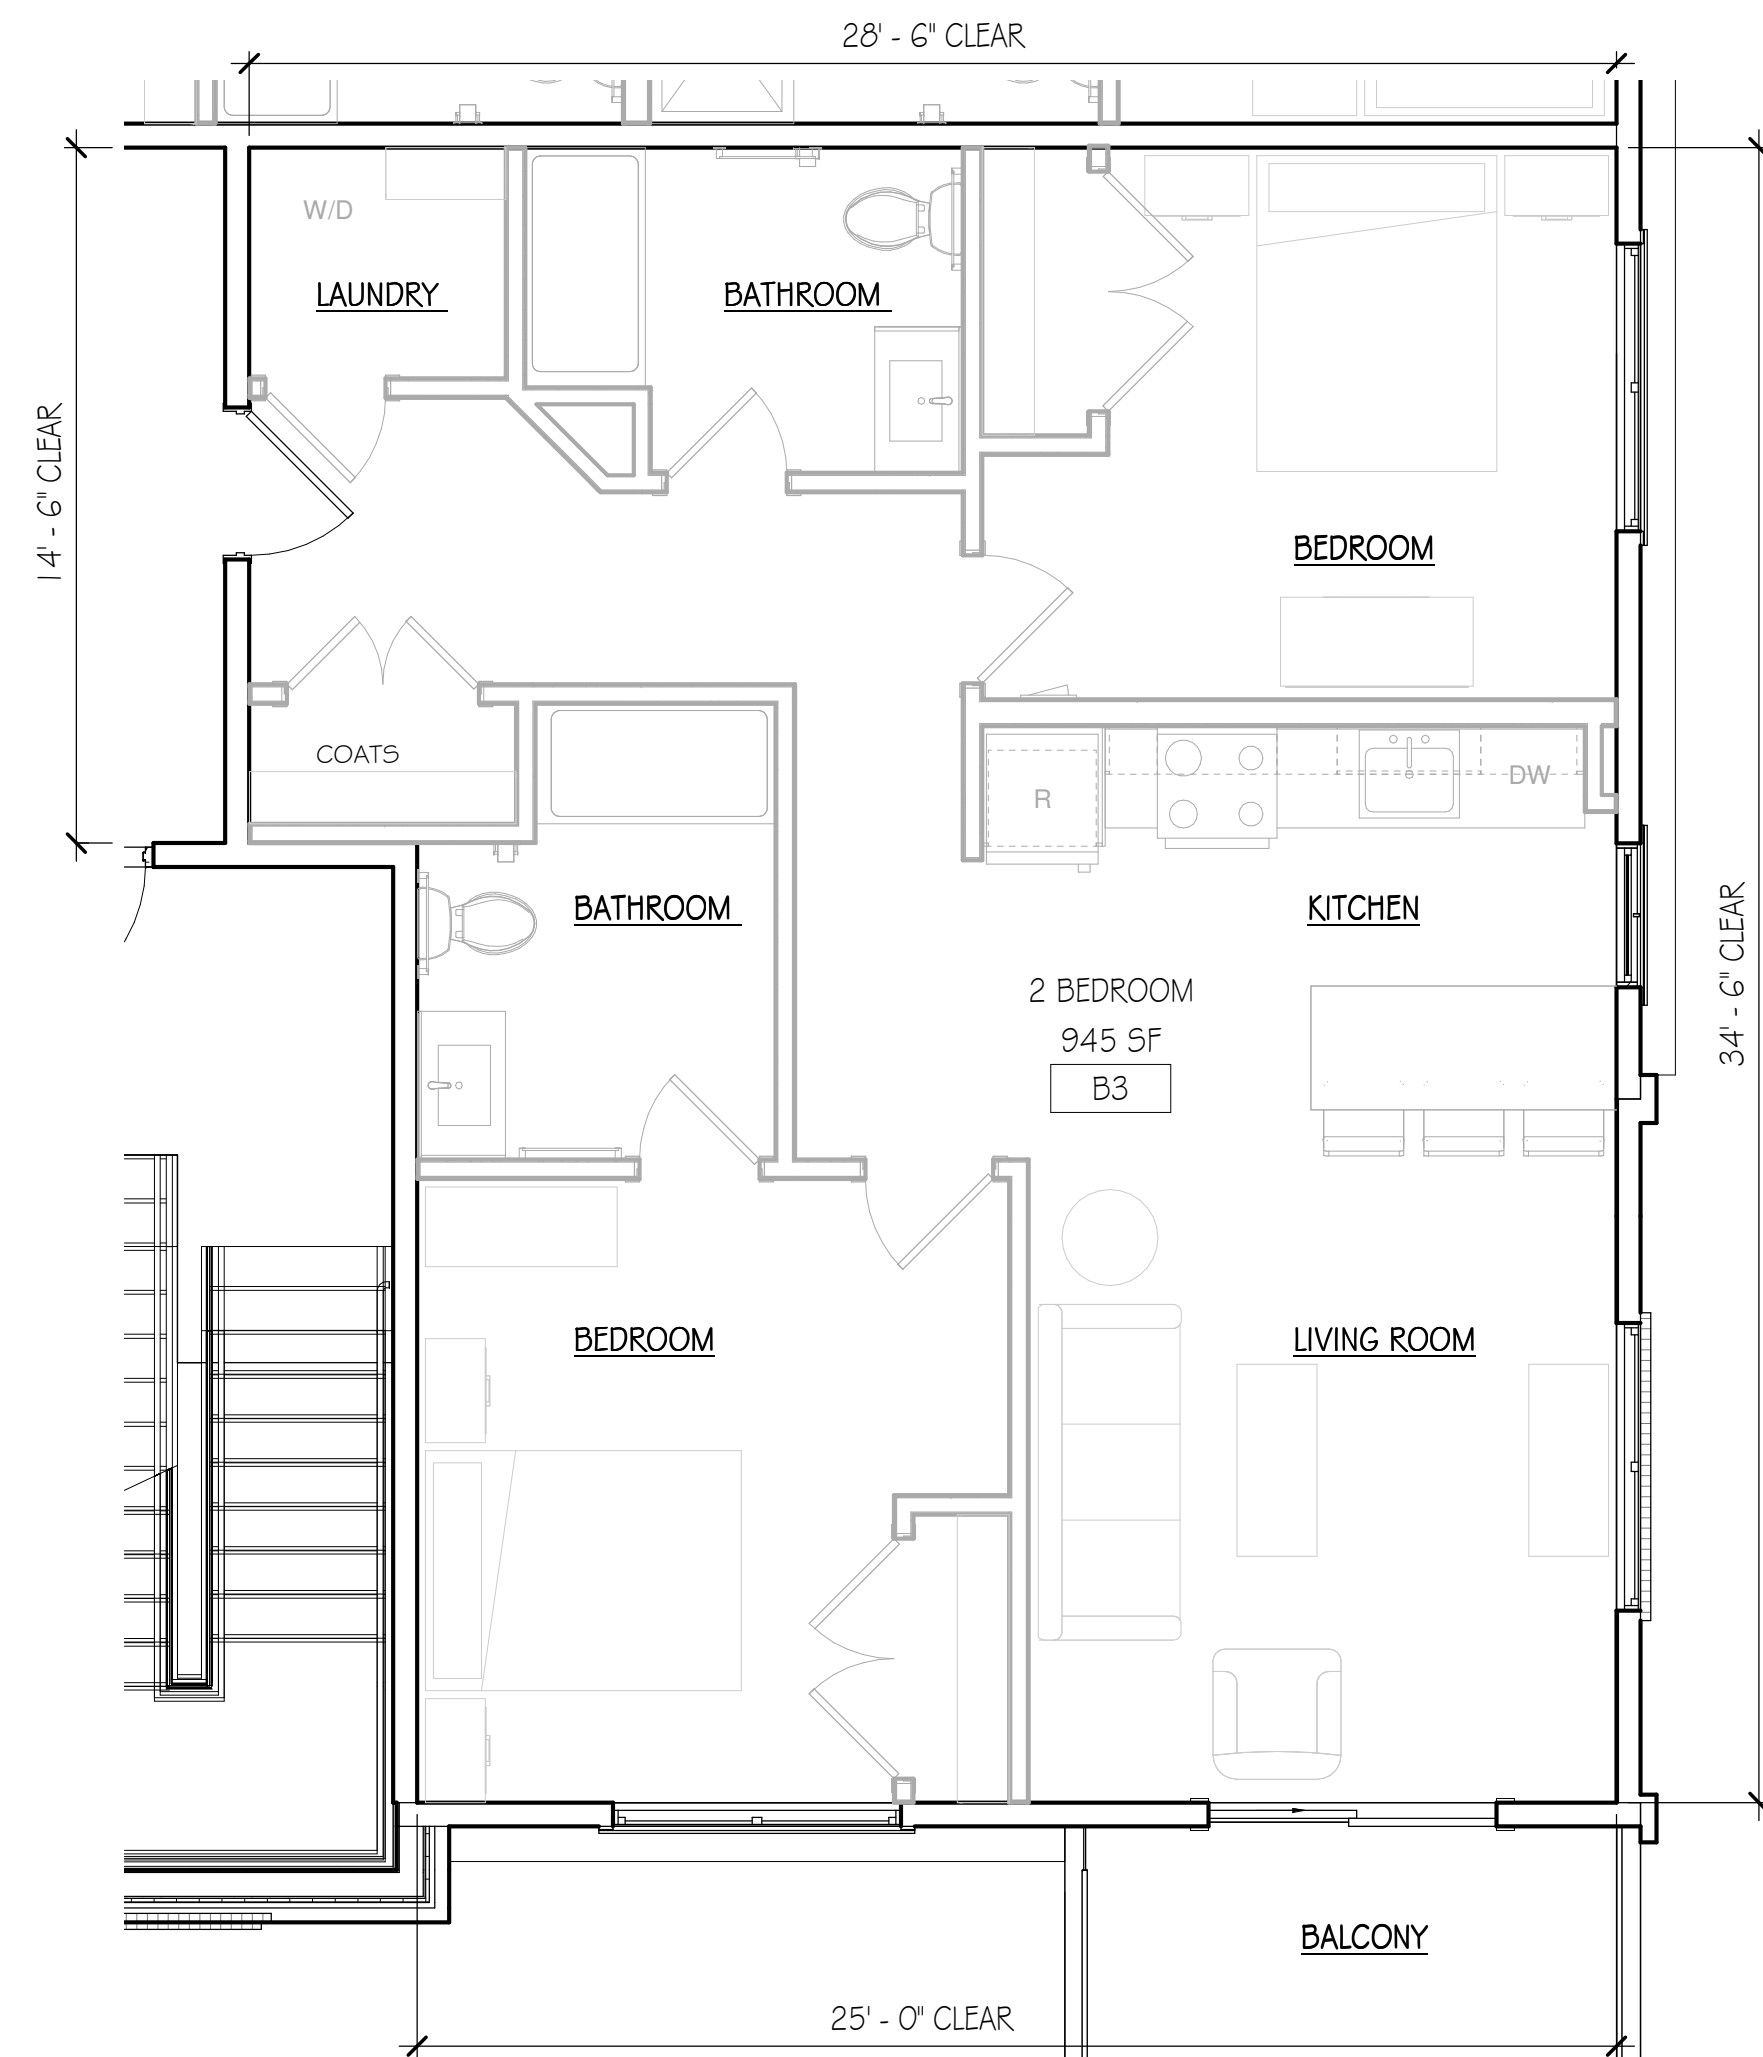



2 UNIT B3 PLAN (2 BED 2 BATH)
1/4" = 1'-0"




1 UNIT B2 PLAN (2 BED 2 BATH)
1/4" = 1'-0"




3 UNIT B5 PLAN (2 BED 2 BATH)
1/4" = 1'-0"

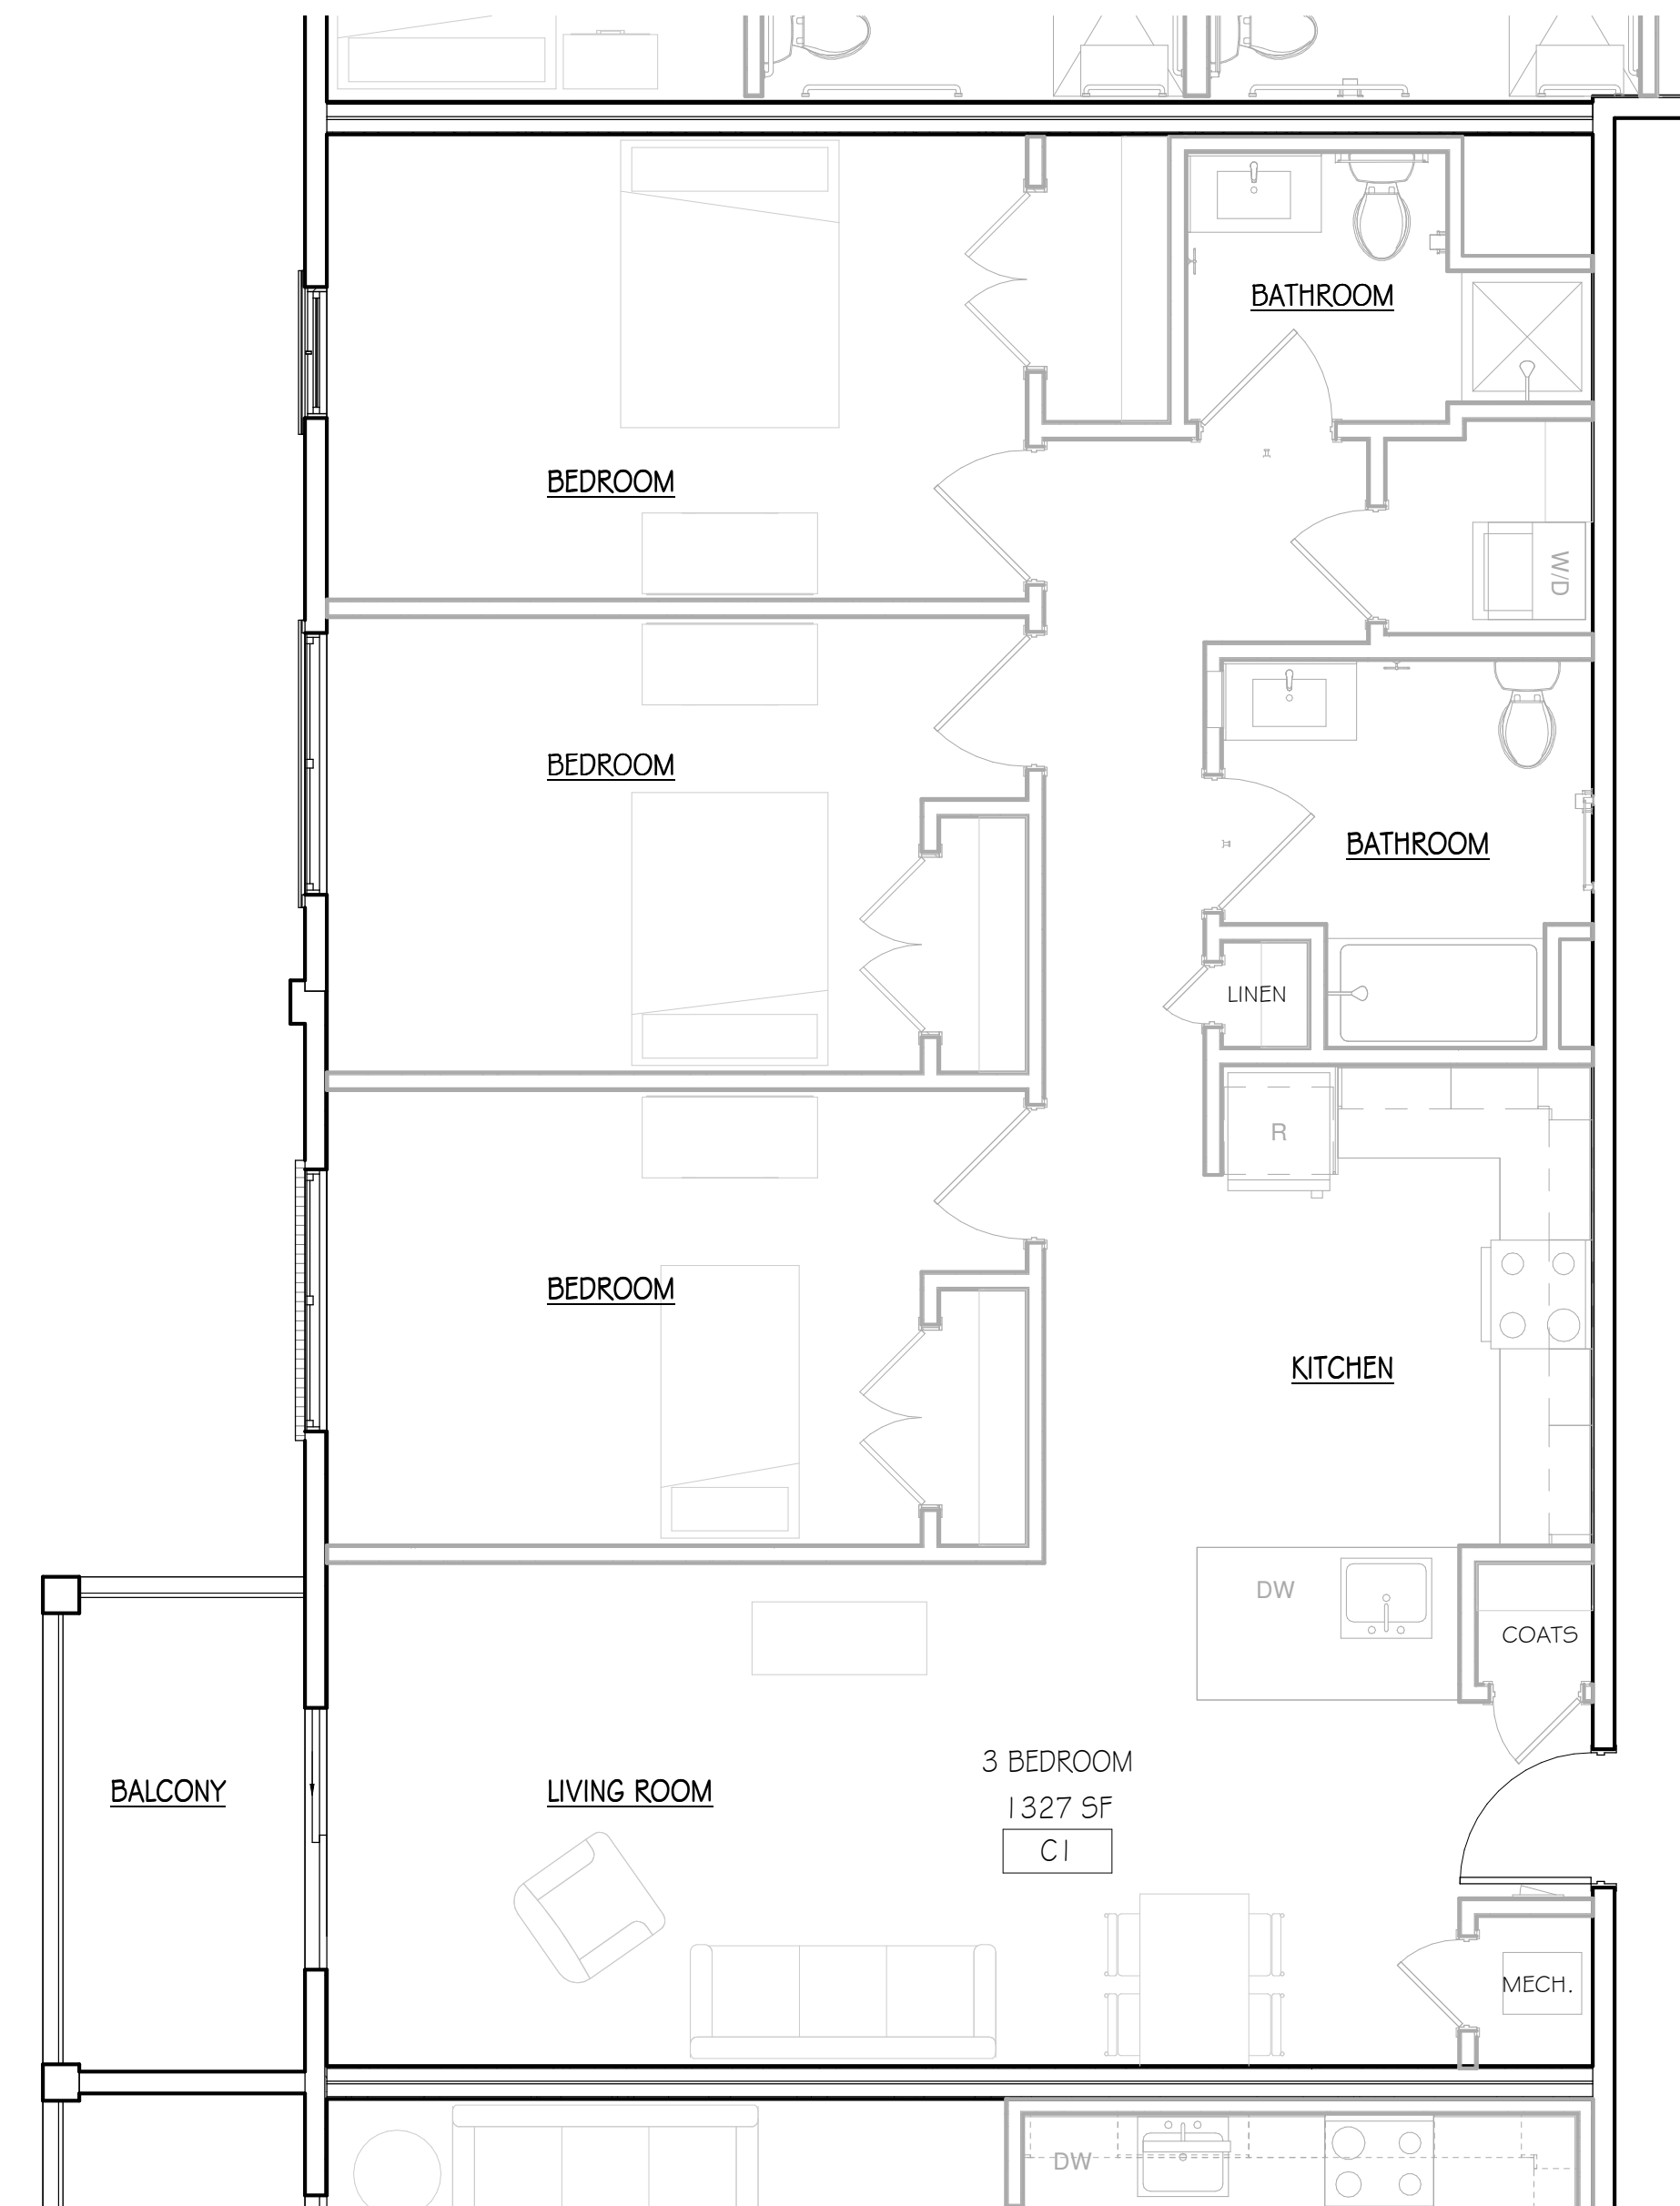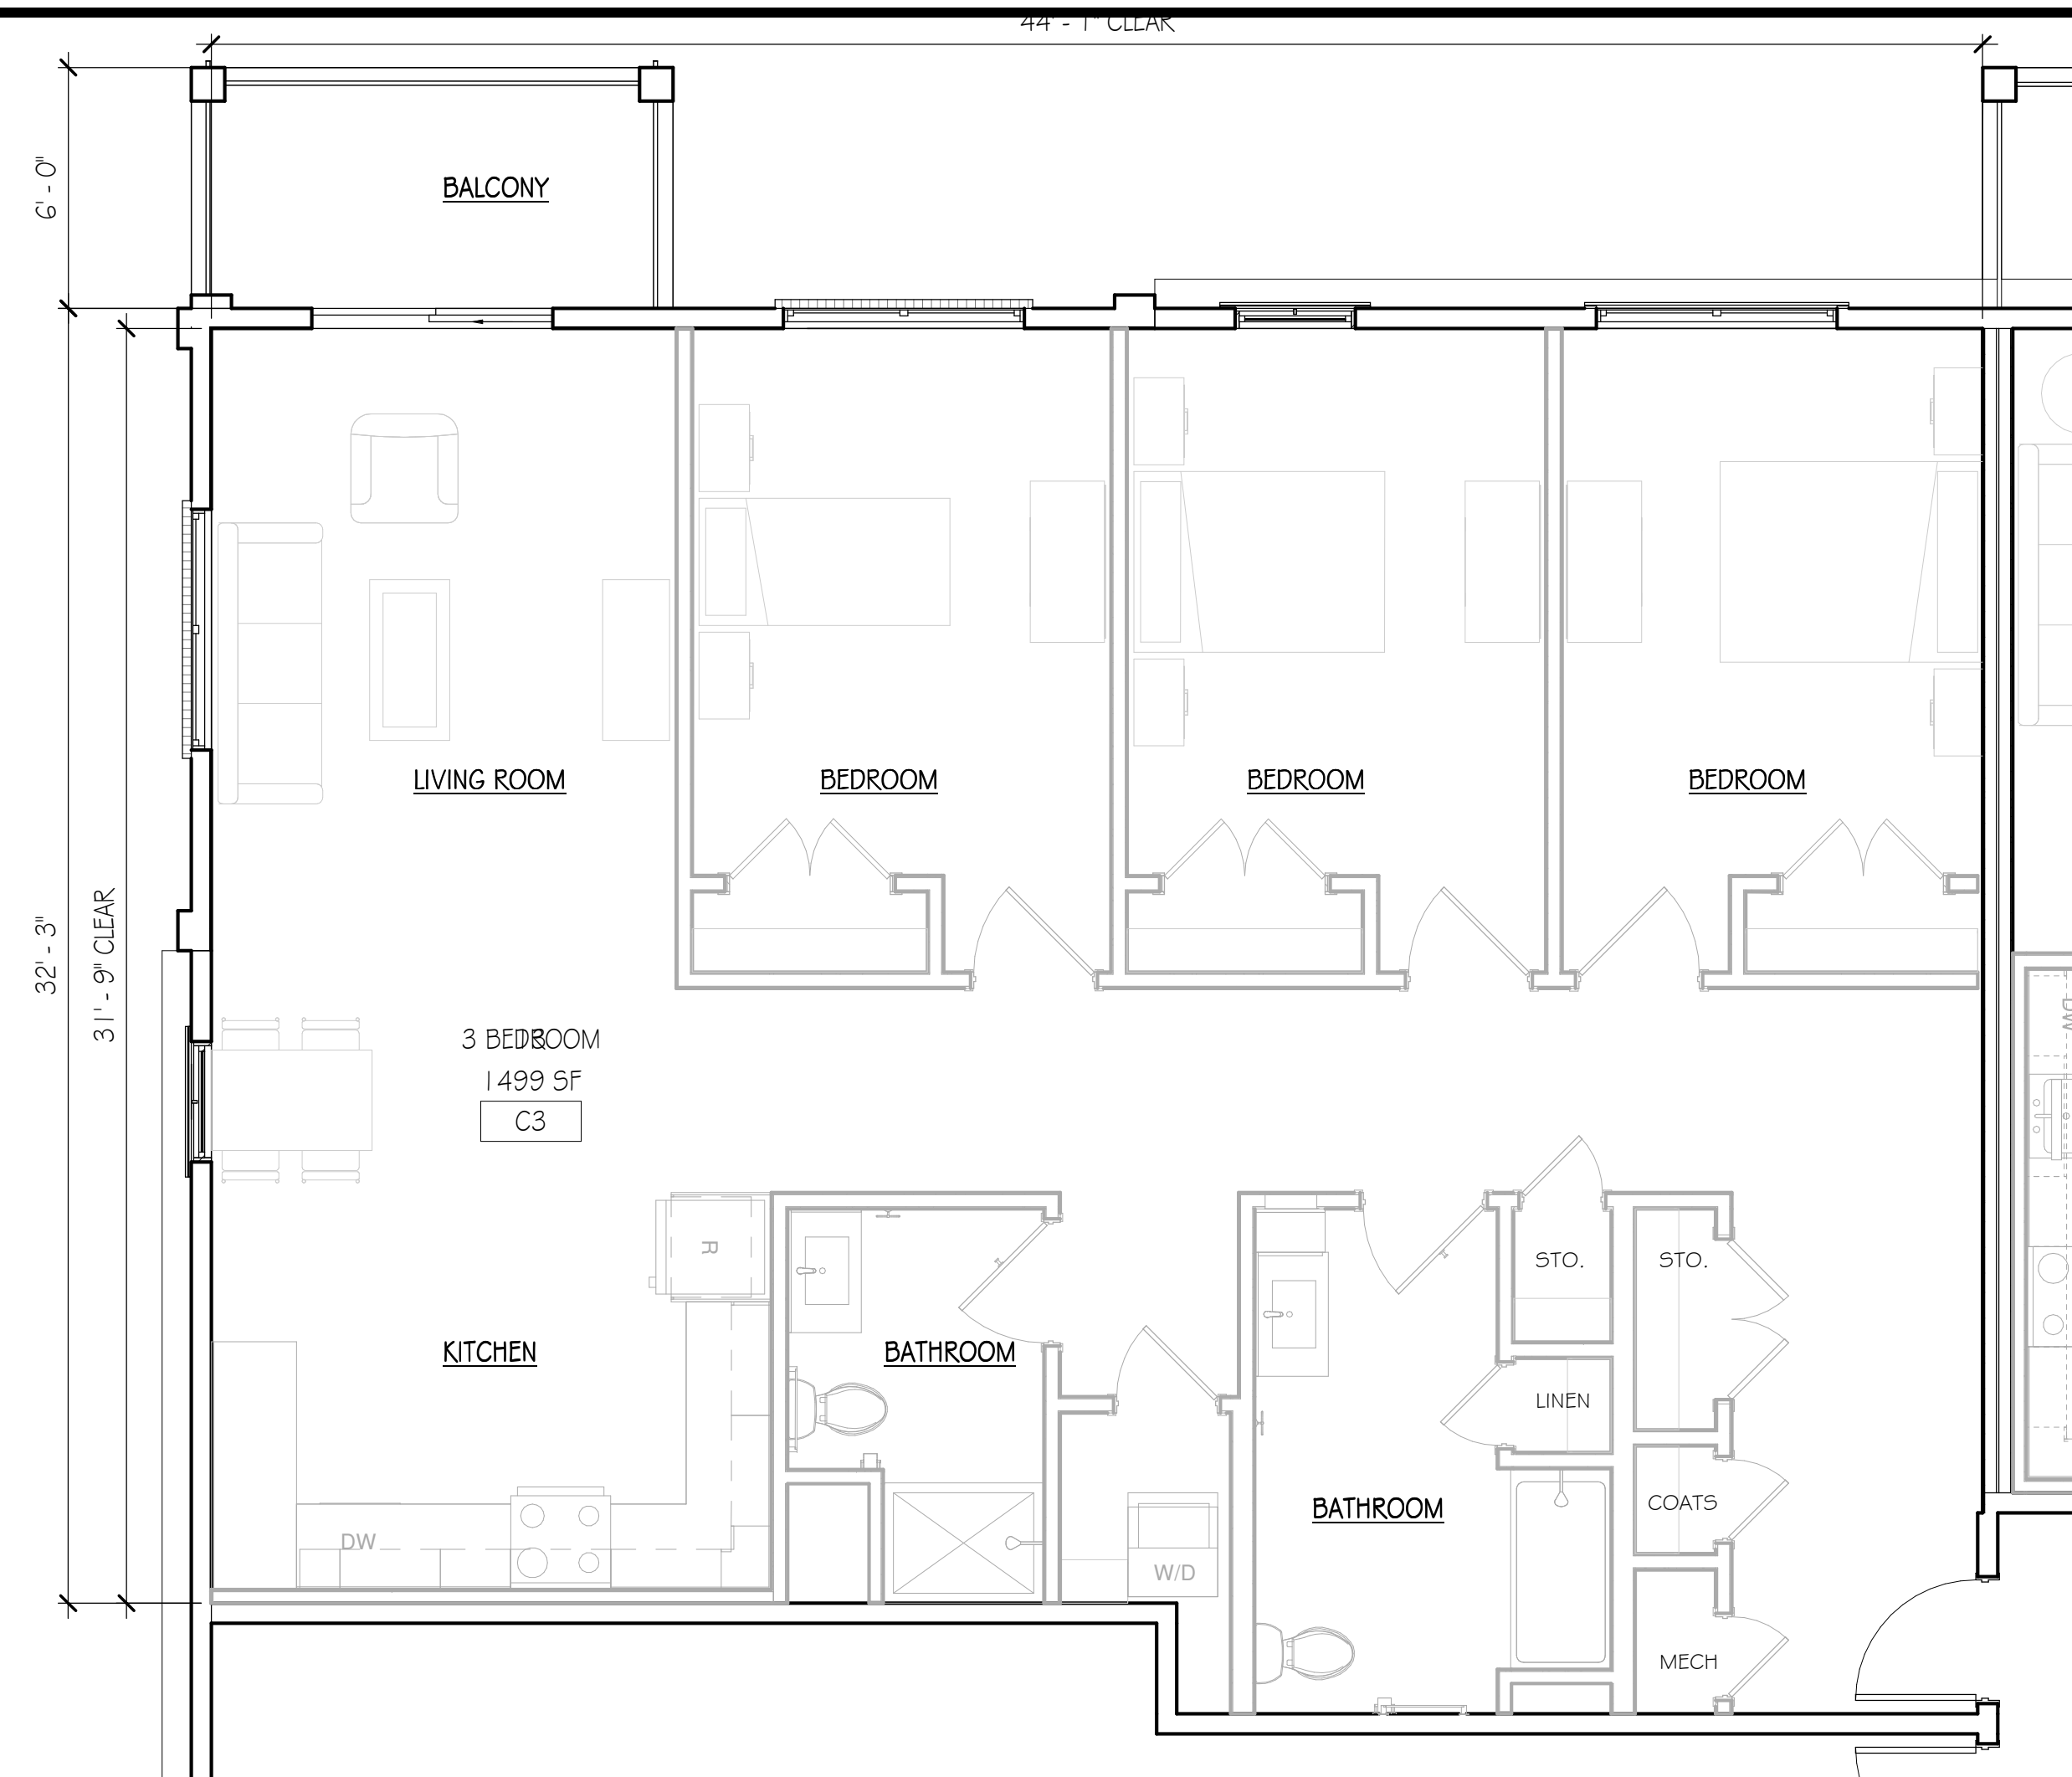


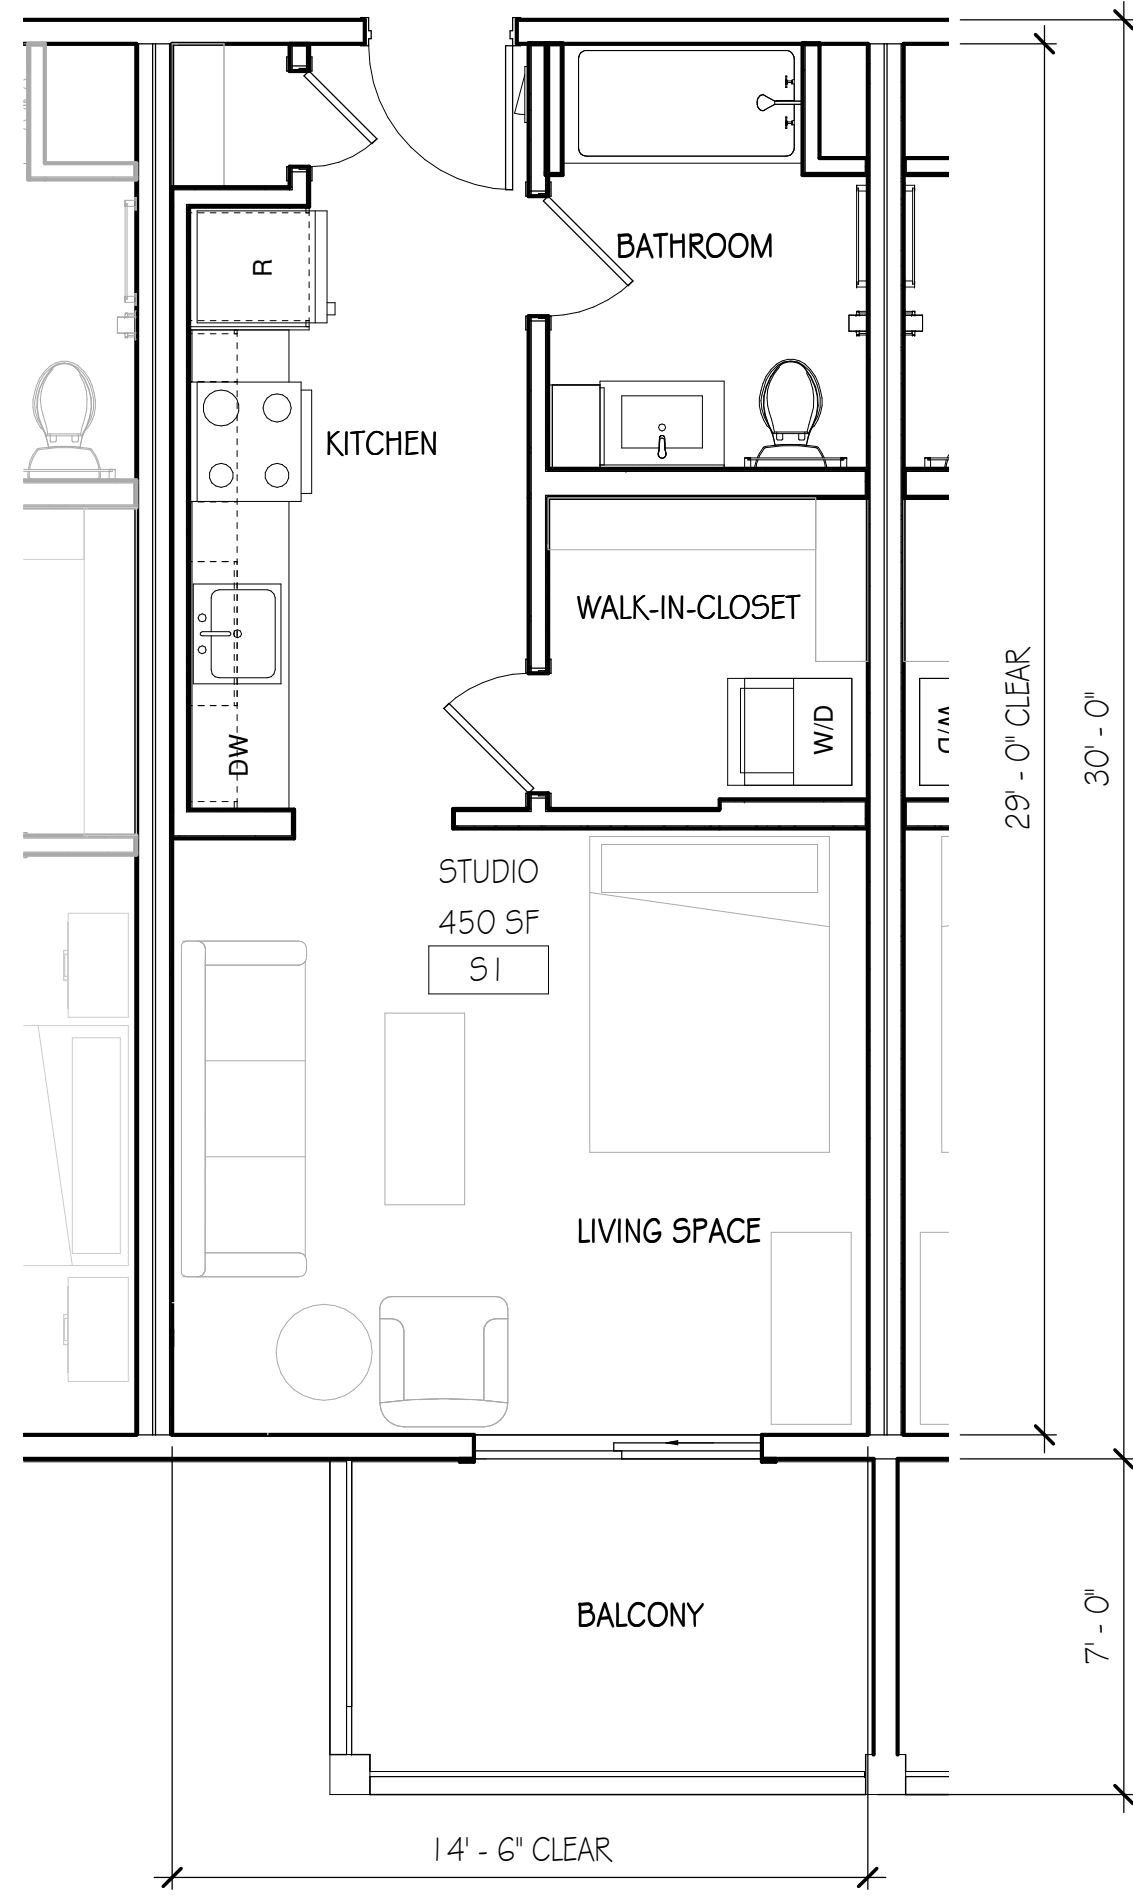

3 UNIT S1 PLAN (1 BED 1 BATH)
1/4" = 1'-0"

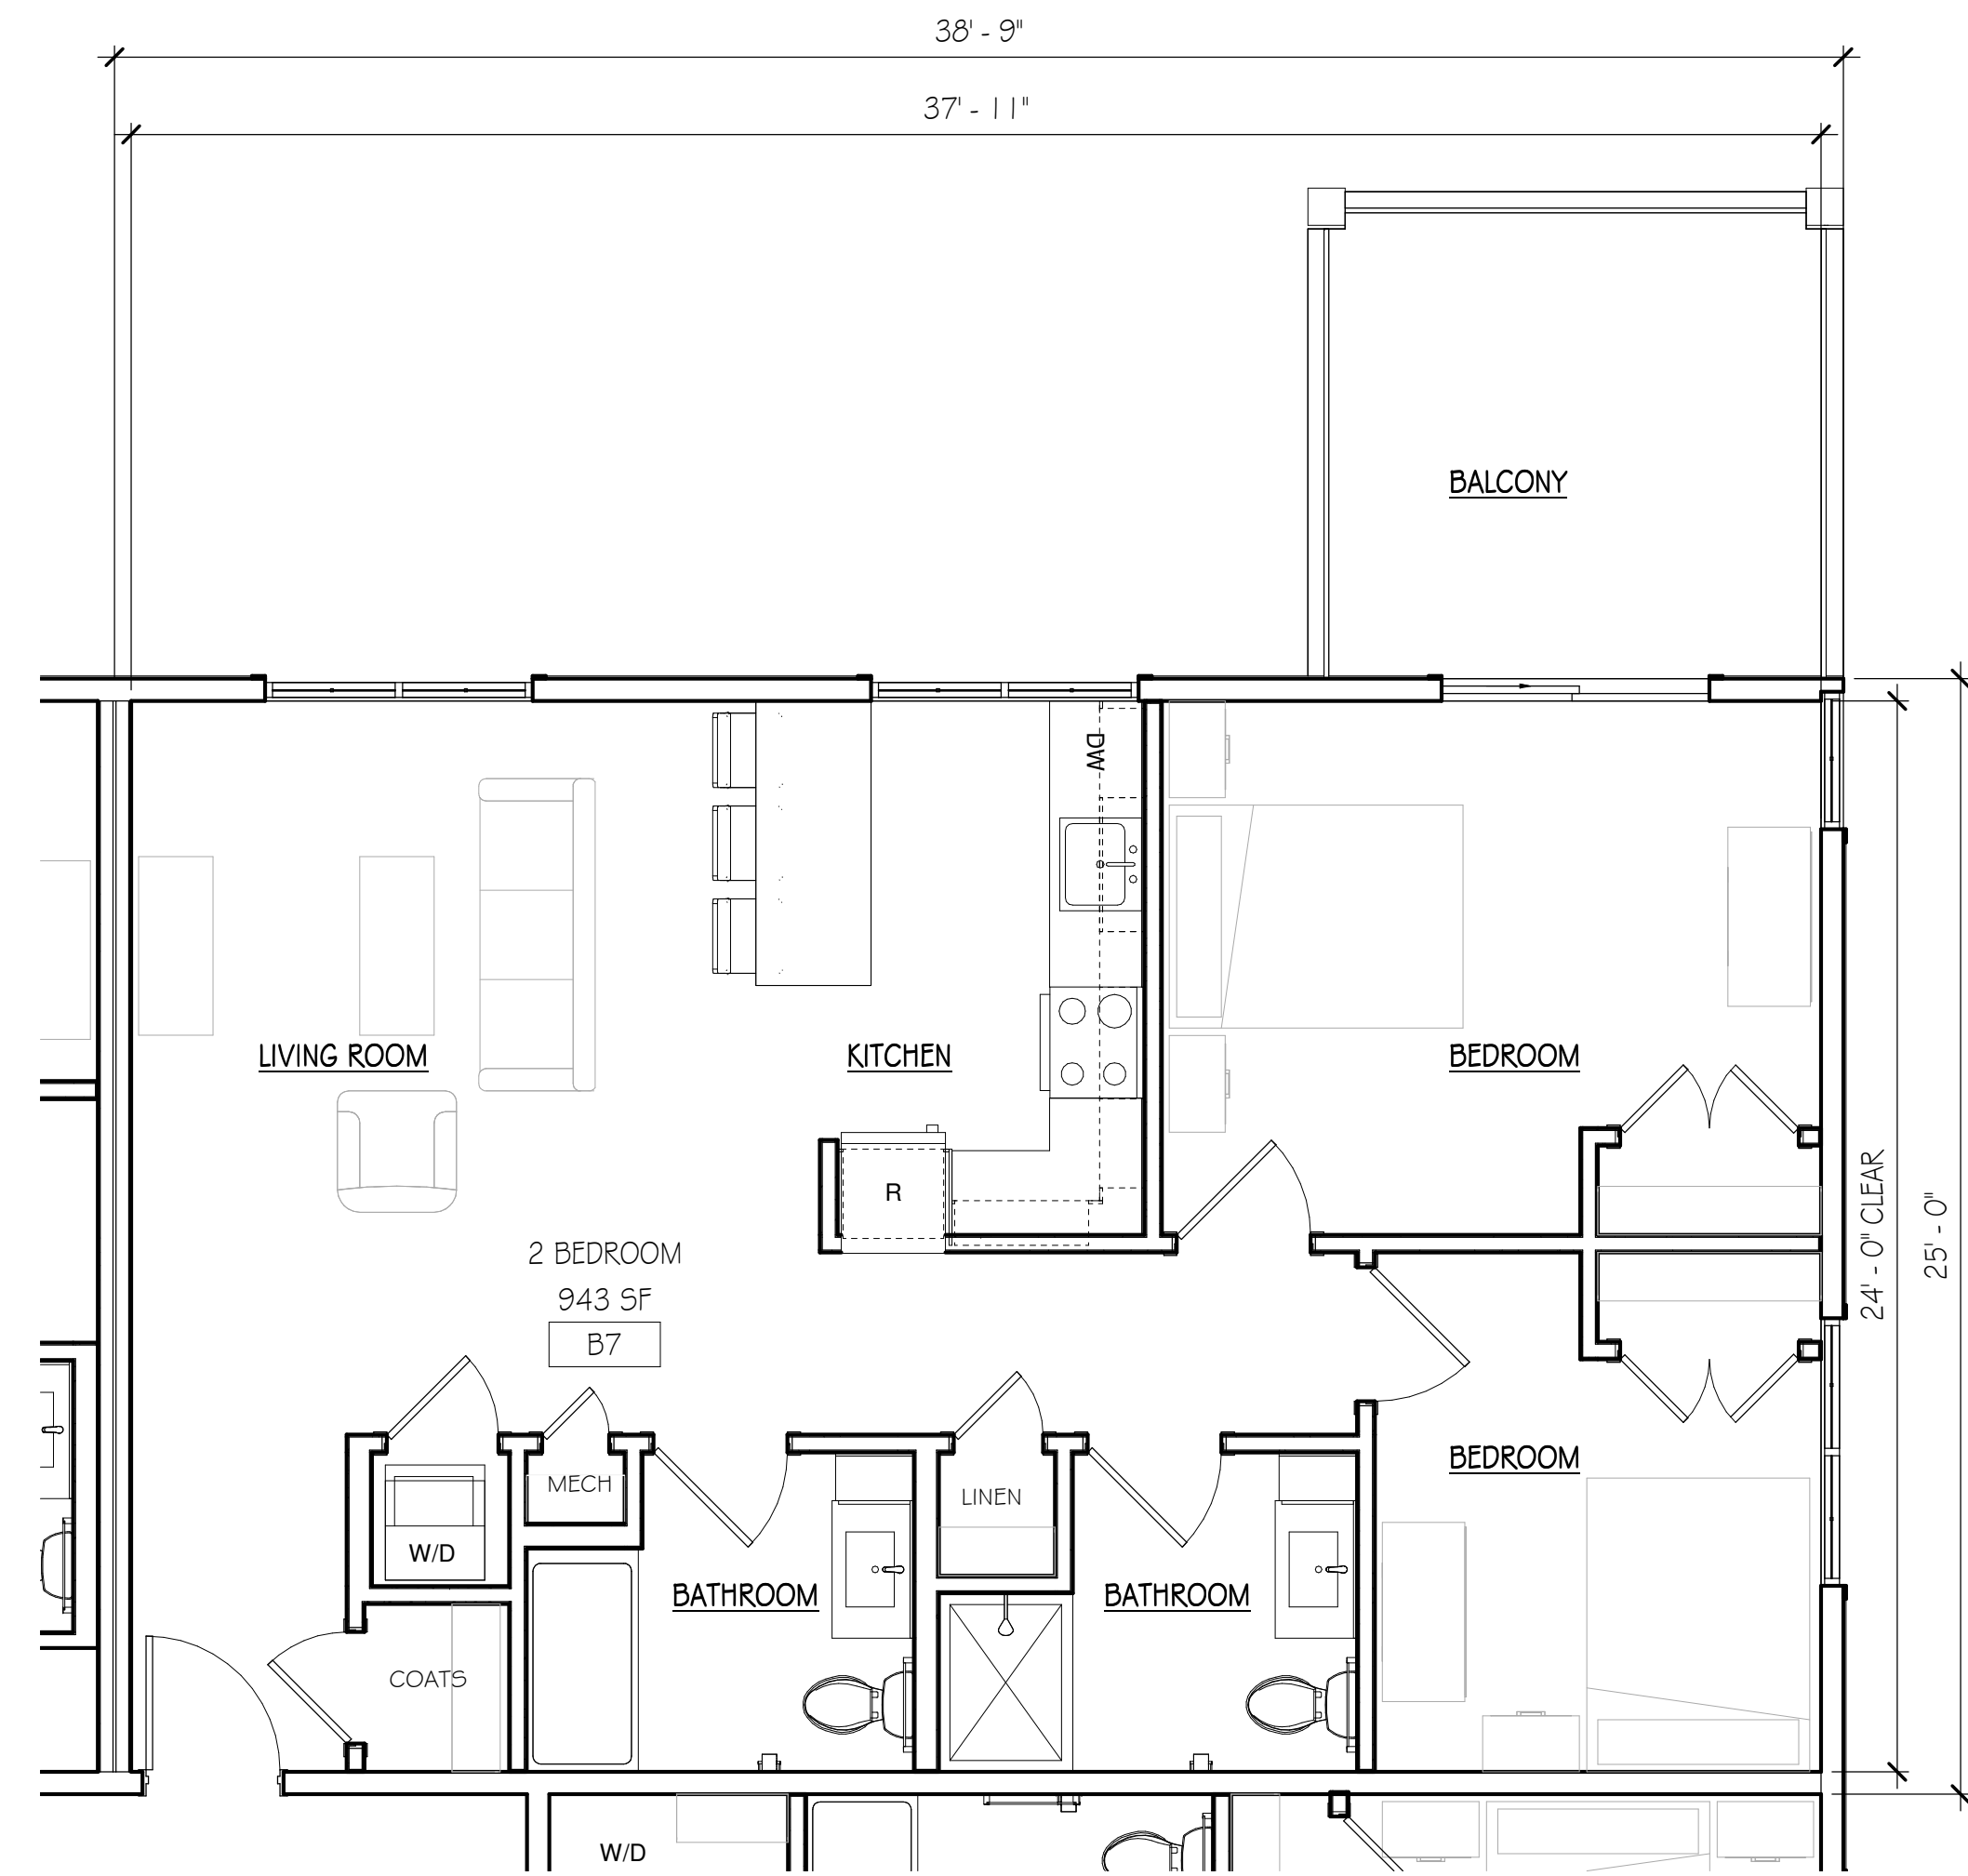

1 UNIT B7 PLAN (2 BED 2 BATH)
1/4" = 1'-0"

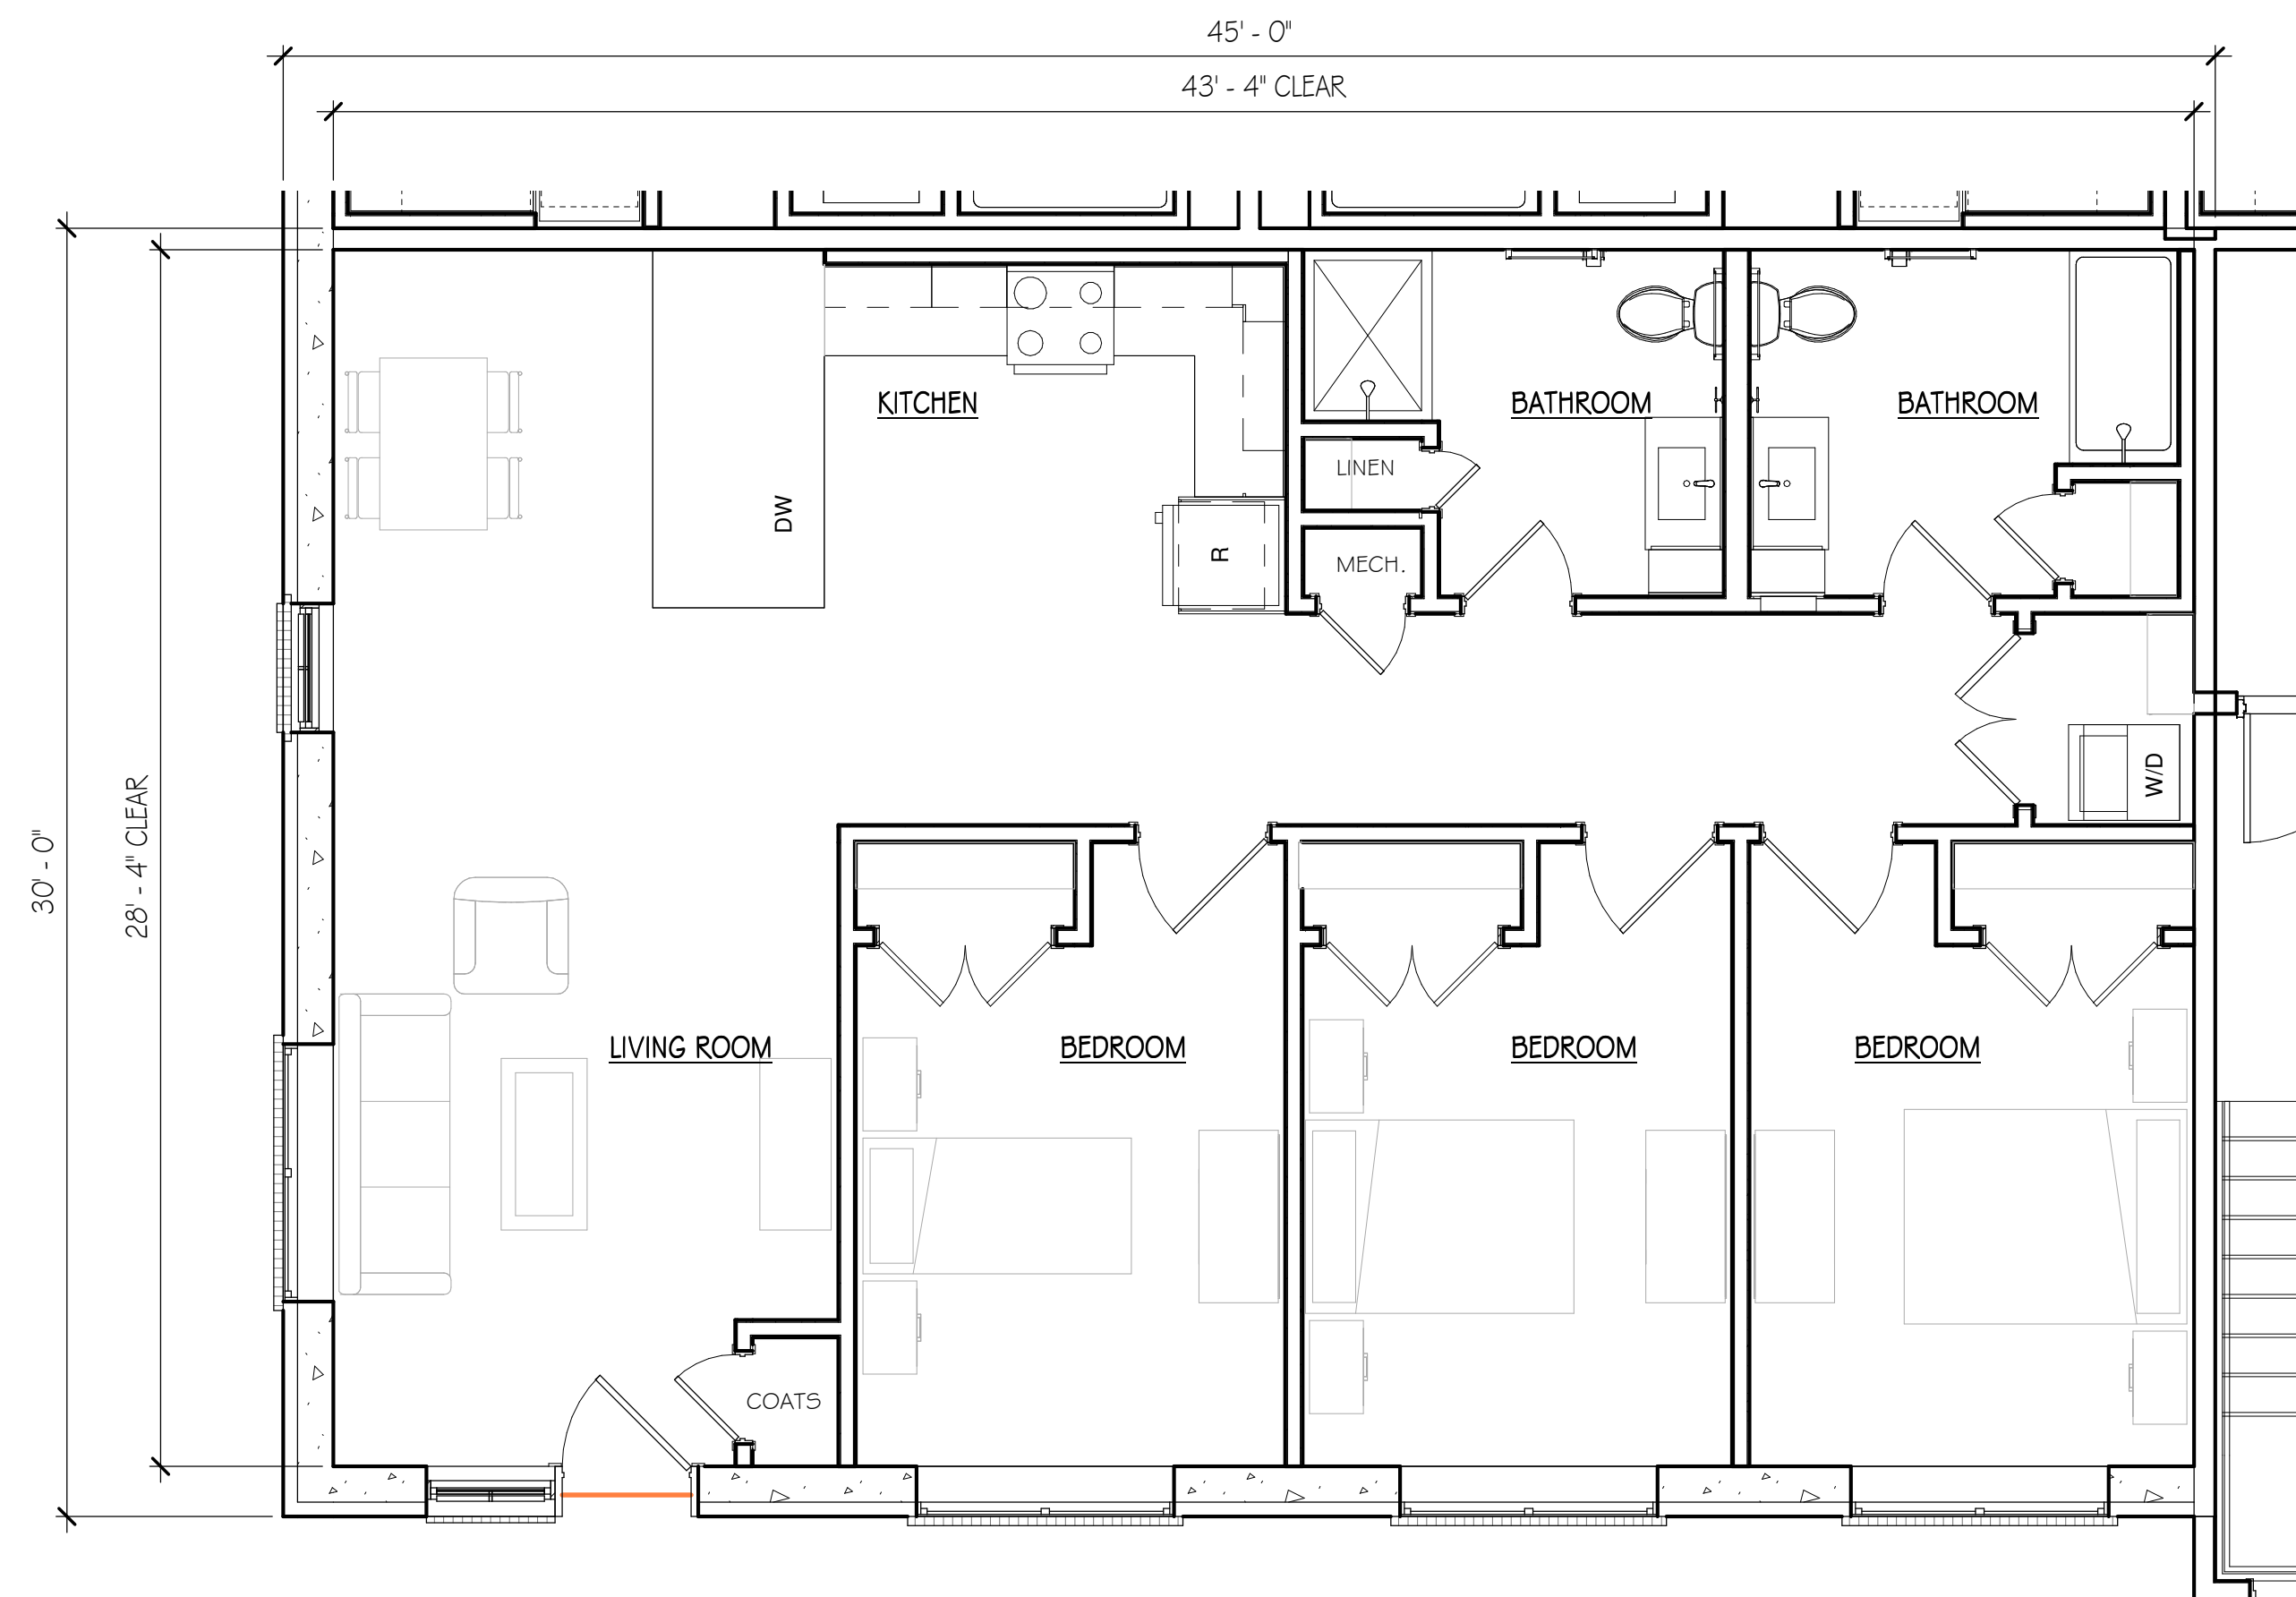


2 UNIT C5 PLAN (3 BED 2 BATH)
1/4" = 1'-0"



VIEW FROM NAHANT STREET LOOKING SOUTHWEST



DESIGN

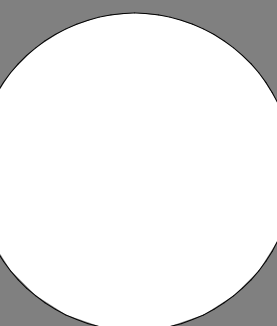

© SV Design, LLC

RENDERINGS

Residences at Nahant LLC
127-135 Nahant Street Wakefield MA

SV DESIGN 126 Dodge Street
Beverly, Massachusetts 01915
www.svdesign.com
1-978-927-3745

RENDERINGS

Scale: 1/4" = 1'-0"
Drawn By: Author
Date: July 2023

Checked By: Checker
Project #: 116122.007

Revisions	Issue Date	Description	Project Eligibility Filing	July 2023	Checked By
△					



VIEW FROM FRONT OF PARKING LOT LOOKING NORTH

SV DESIGN

DESIGN

© SV Design, LLC.

RENDERINGS

Residences at Nahant LLC

127-135 Nahant Street Wakefield MA

SV DESIGN

126 Dodge Street

Beverly, Massachusetts 01915

www.svdesign.com

1-978-927-3745

RENDERINGS

Scale: 1/4" = 1'-0"

Drawn By: Author

Date: July 2023

Checked By: Checker

Project #: 116122.007

Revisions

Issue Date

Project Eligibility Filing

July 2023

Checked By

Issue Date	Project Eligibility Filing	July 2023	Checked By







ORIGINAL




REVISED




ORIGINAL




REVISED

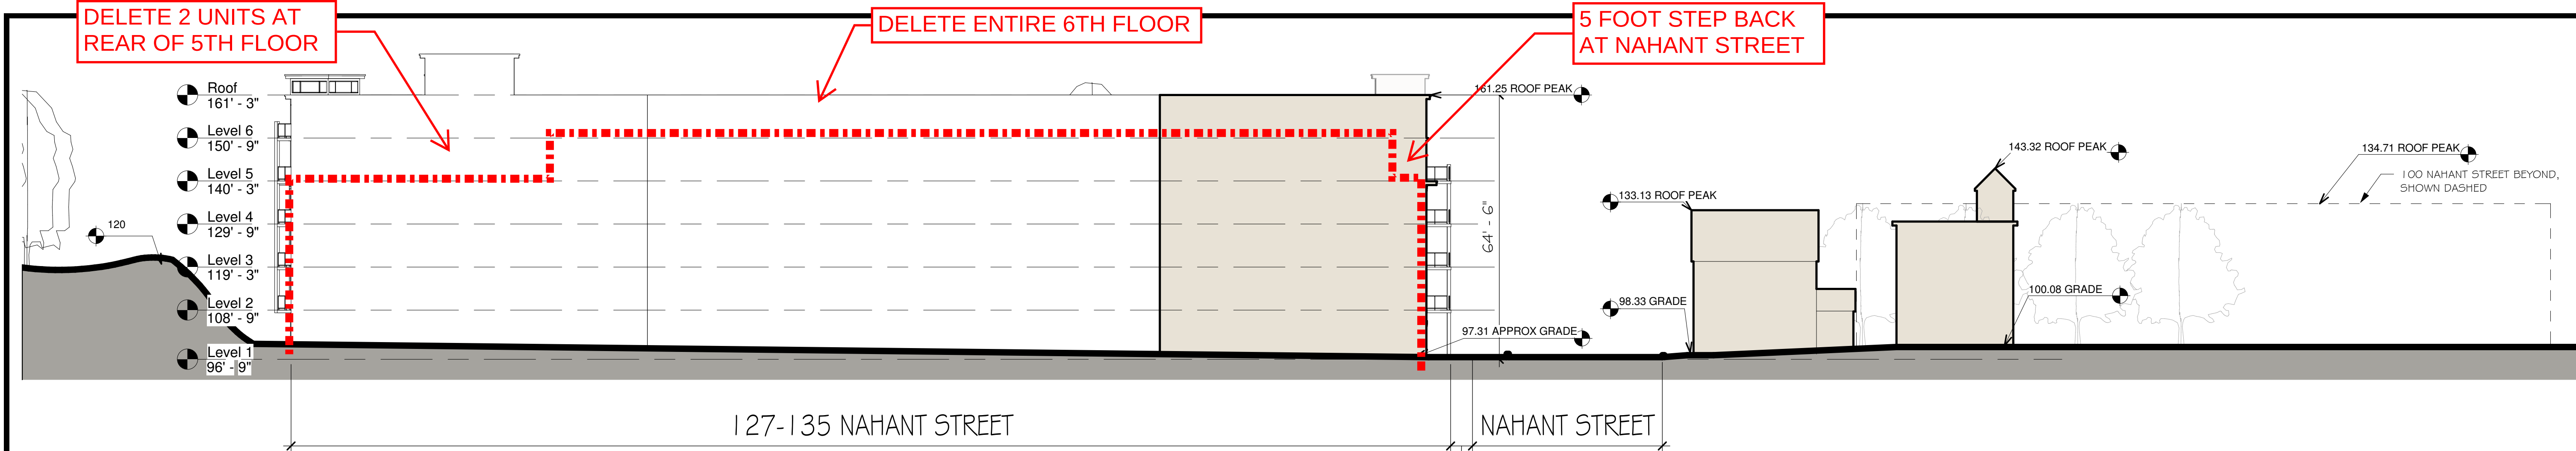

1 SITE SECTION
1" = 20'-0"

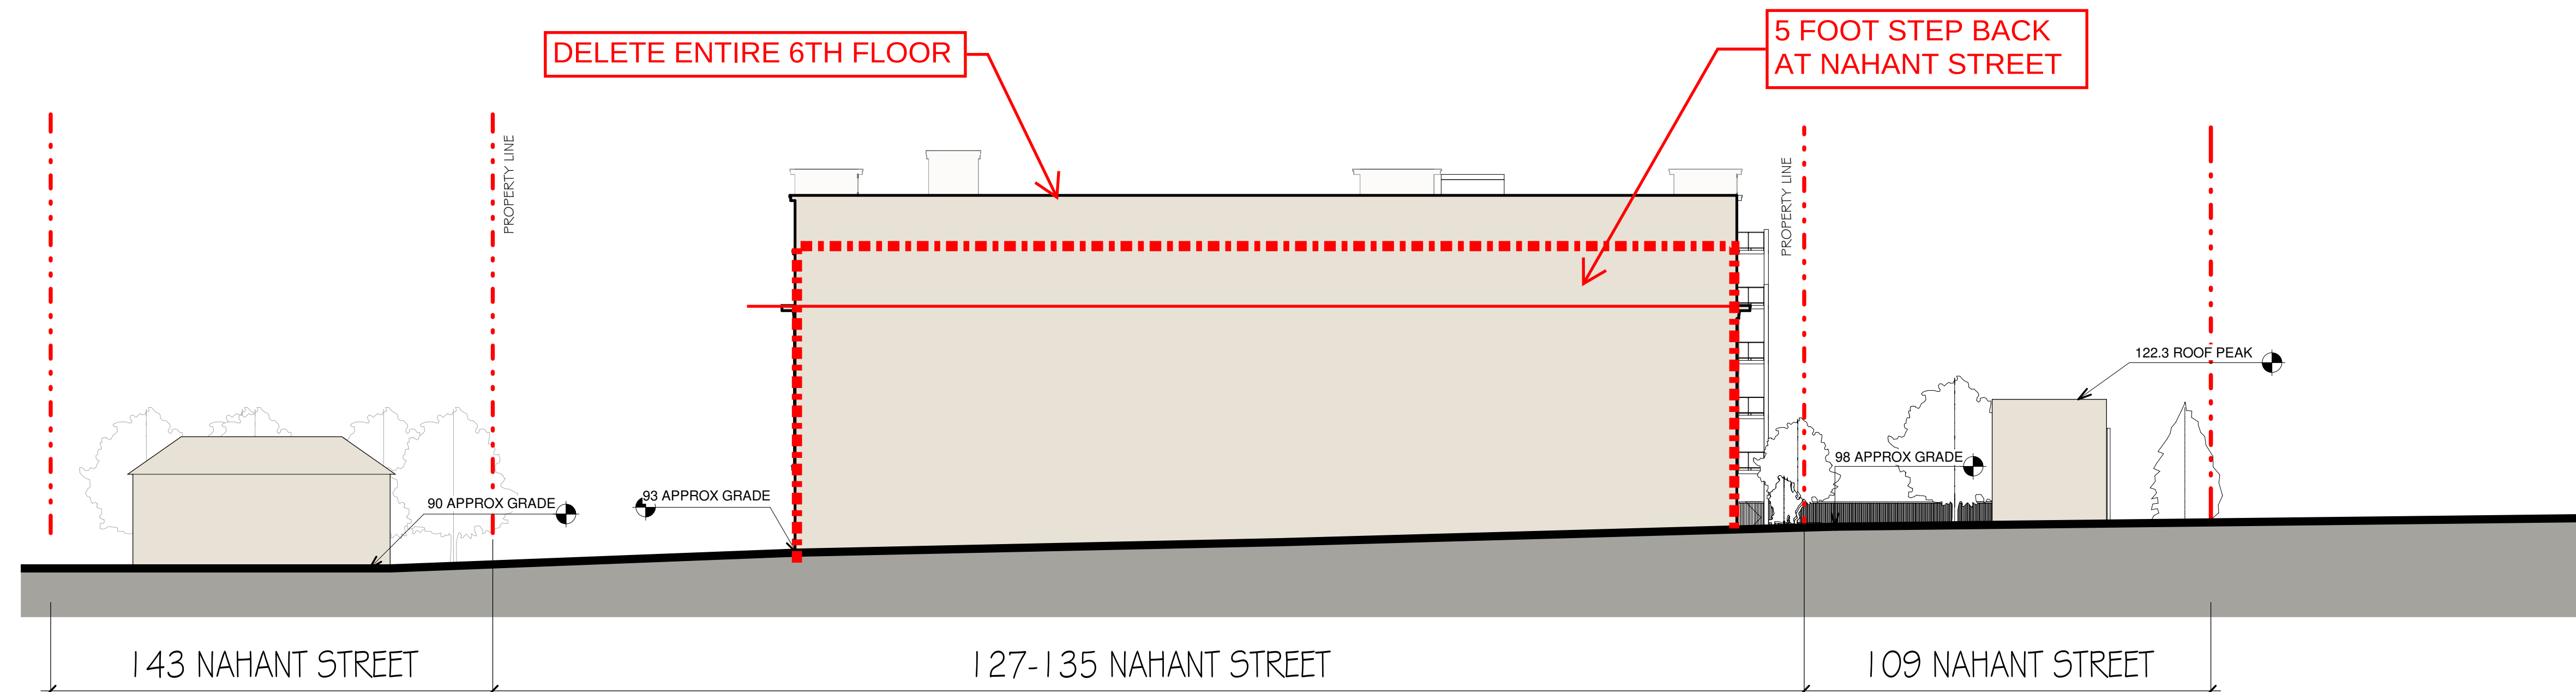

2 SITE SECTION ALONG NAHANT STREET
1" = 20'-0"

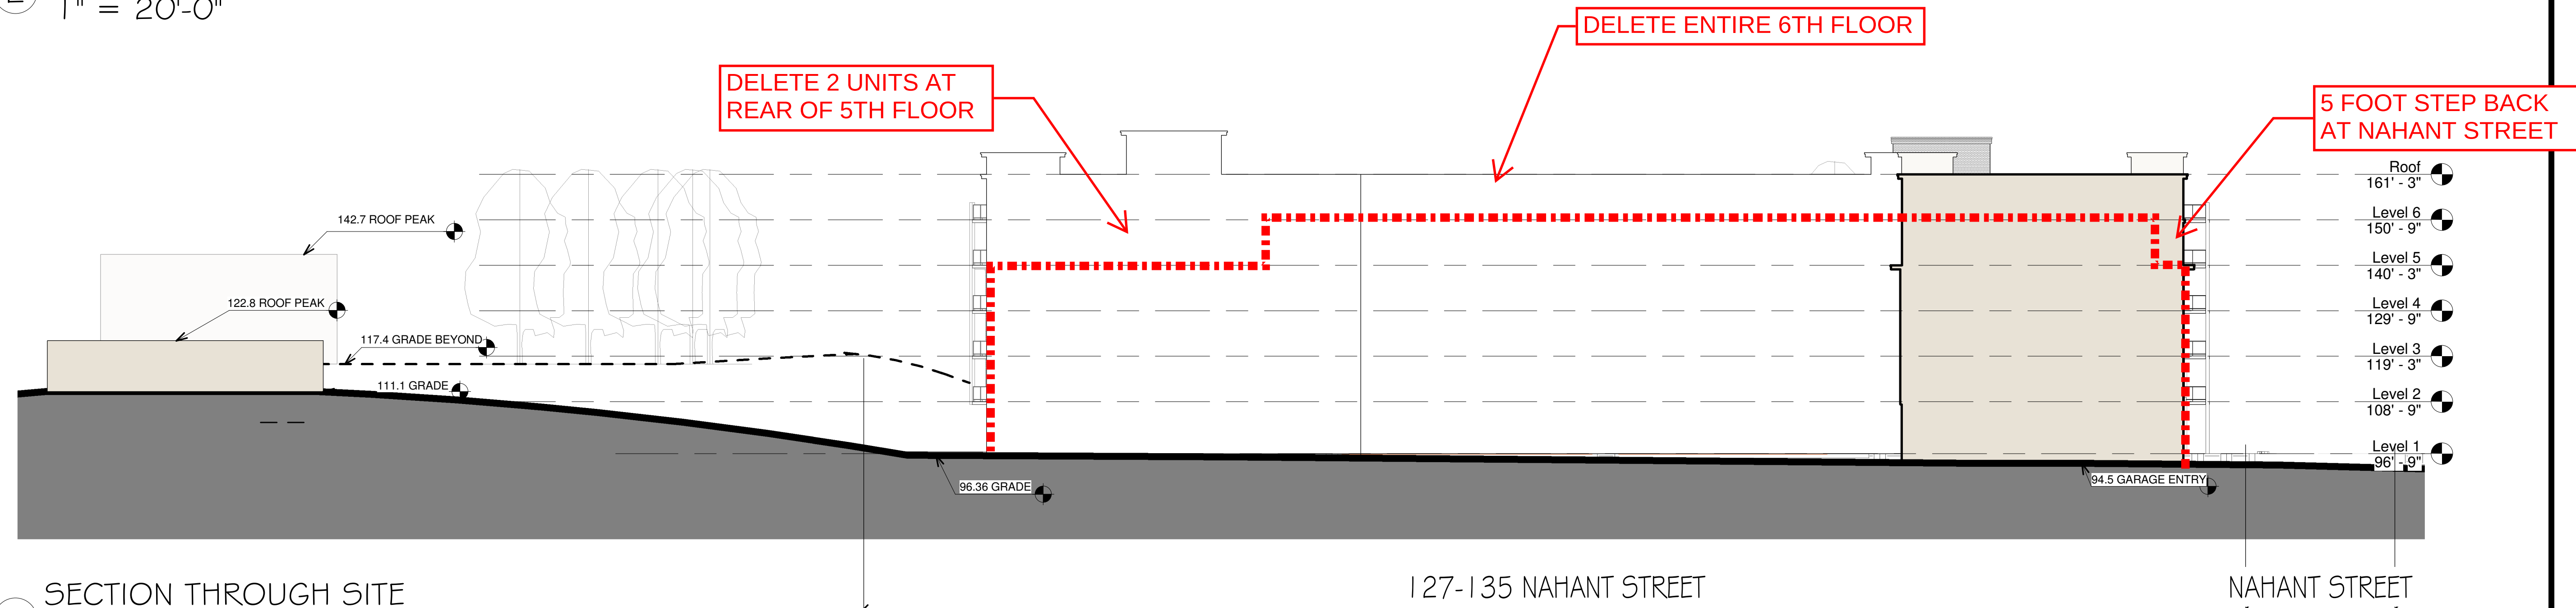

3 SECTION THROUGH SITE
1" = 20'-0"

Building Summary

The Residences @ Nahant

27-Jun-23

Floor	Common	Studio	1 br	1br/1 bath/den	2 br/2 bath	3 br/2 bath	Total	Bedrooms	Gross Floor Area with Garage	Garage Area
1	900	0	3	0	0	1	4	6	25780	20160
2		3	12	0	7	3	25	38	25740	
3		3	12	0	7	3	25	38	25740	
4		3	12	0	7	3	25	38	25740	
5	2525	3	12	0	6	0	21	27	25740	
Total	3425	12	51	0	27	10	100	147	128740	20160

		12 Studio Units	51 One Bedroom Units	27 Two Bedroom Units	10 Three Bedroom Units	Total Number of Units 100	Total Number of Bedrooms 147				
Percentage of total		12.0%	51.0%	0.0%	27.0%	10.0%			100.0%		
HC @ 5%			5								

Market vs. Affordable Unit Count breakdown						
		Studio	1 br	2 br	3 br	Total
Total		12	51	27	10	100
Market rate		9	39	20	7	75
affordable @ 25%		3	12	7	3	25

Parking Summary

Open Lot			76						
Garaged			59						
Total			135						
Ratio			1.35	per unit	0.92	per bedroom			
Compact			0		0.0%				
Tandem			8	(4 pairs)	5.93%				
HC Accessible			5		per MAAB				

Unit Size Summary

Unit Type	gross s.f.		net s.f.
Studio	457.5		417
1 bedroom/1 Bath	750		703
1 Bedroom/1 bath/den	825-900		776-848
2 Bedroom/2 Bath	1325		1265
3 bedroom	1350-1500		1283-1456

Unit Sizes are approximate with slight variatons.