

596 NORTH AVE, WAKEFIELD, MA

7.11.22



DROPOSED GRAPHIC FRONT ELEVATION

24 (1 BED)

6 (2 BED)

6 (3 BED)

36 (TOTAL)





DROPOSED GRAPHIC LEFT ELEVATION

24 (1 BED) 6 (2 BED) 6 (3 BED) 36 (TOTAL)






DROPOSED GRAPHIC REAR ELEVATION


24 (1 BED) 6 (2 BED) 6 (3 BED) 36 (TOTAL)




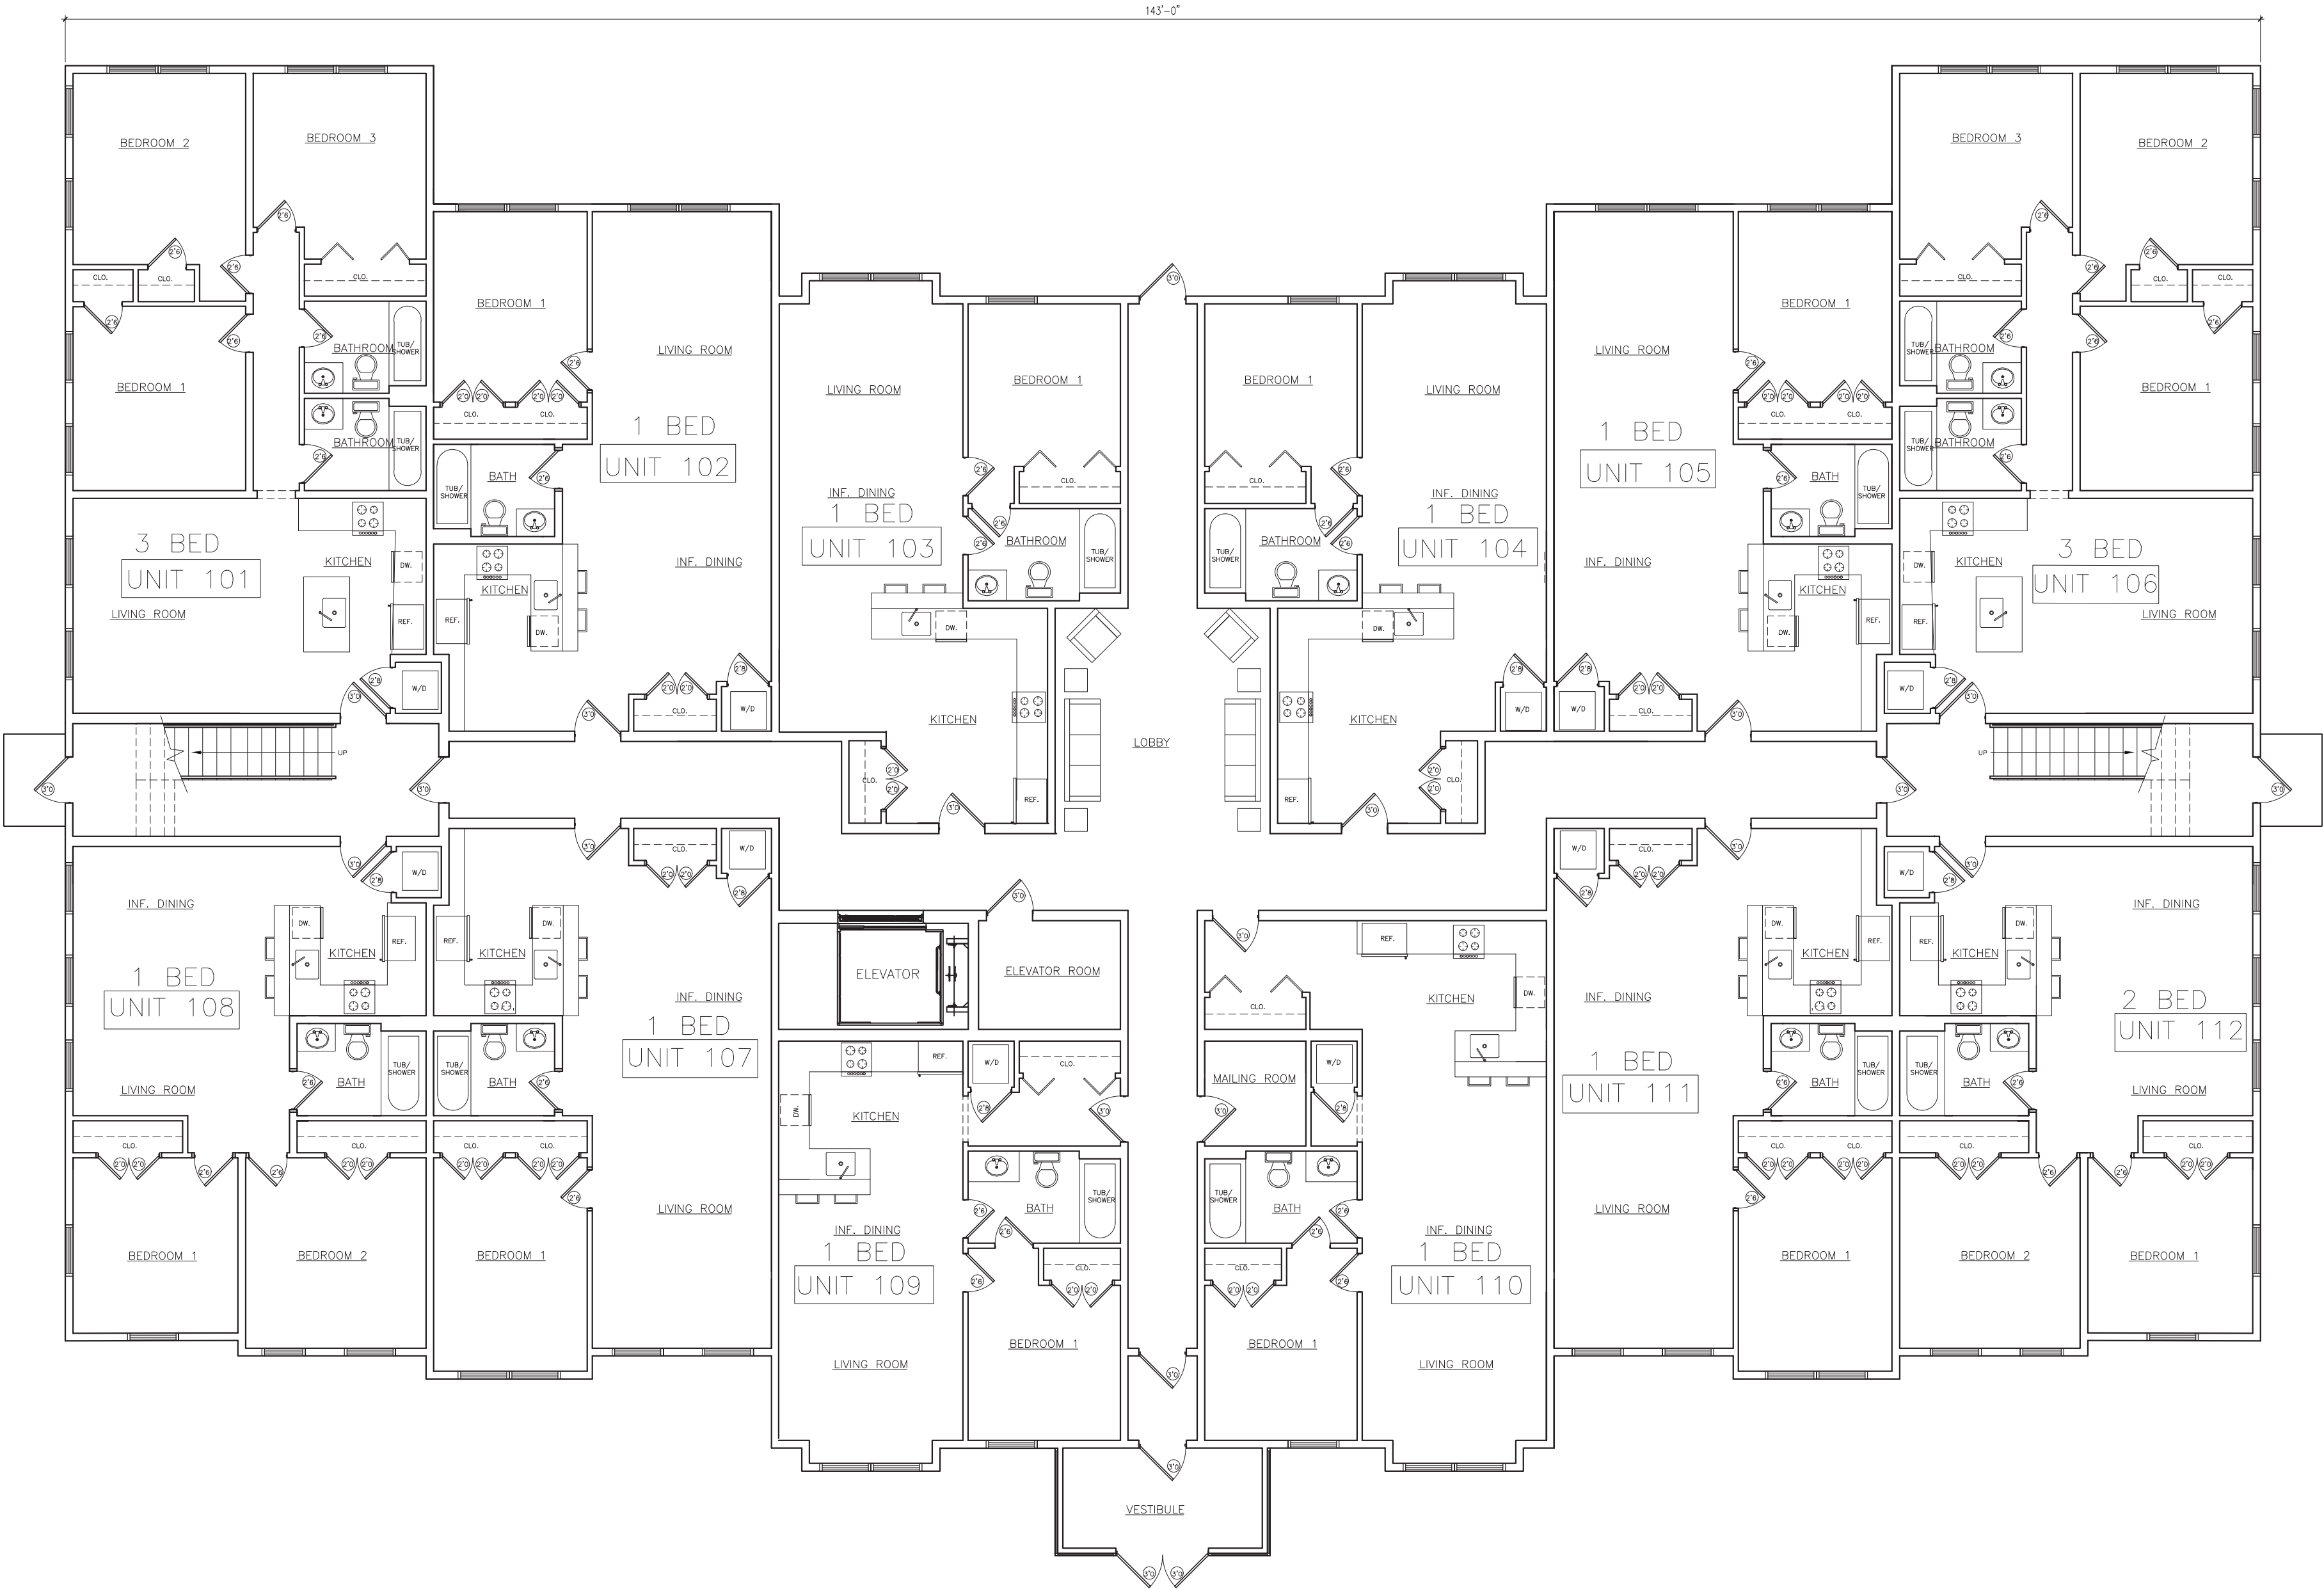

FIRST FLOOR
UNIT COUNT


8 (1 BED)	2 (2 BED)	2 (3 BED)
-----------	-----------	-----------

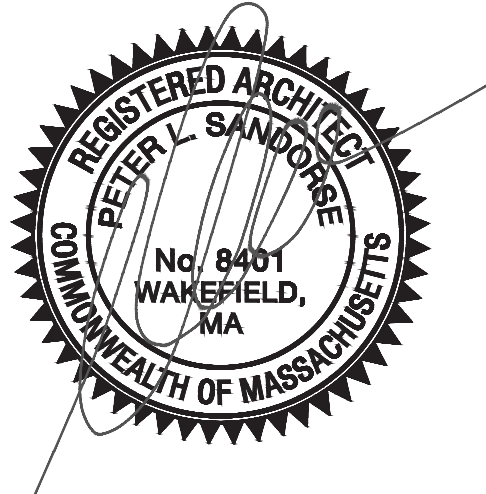


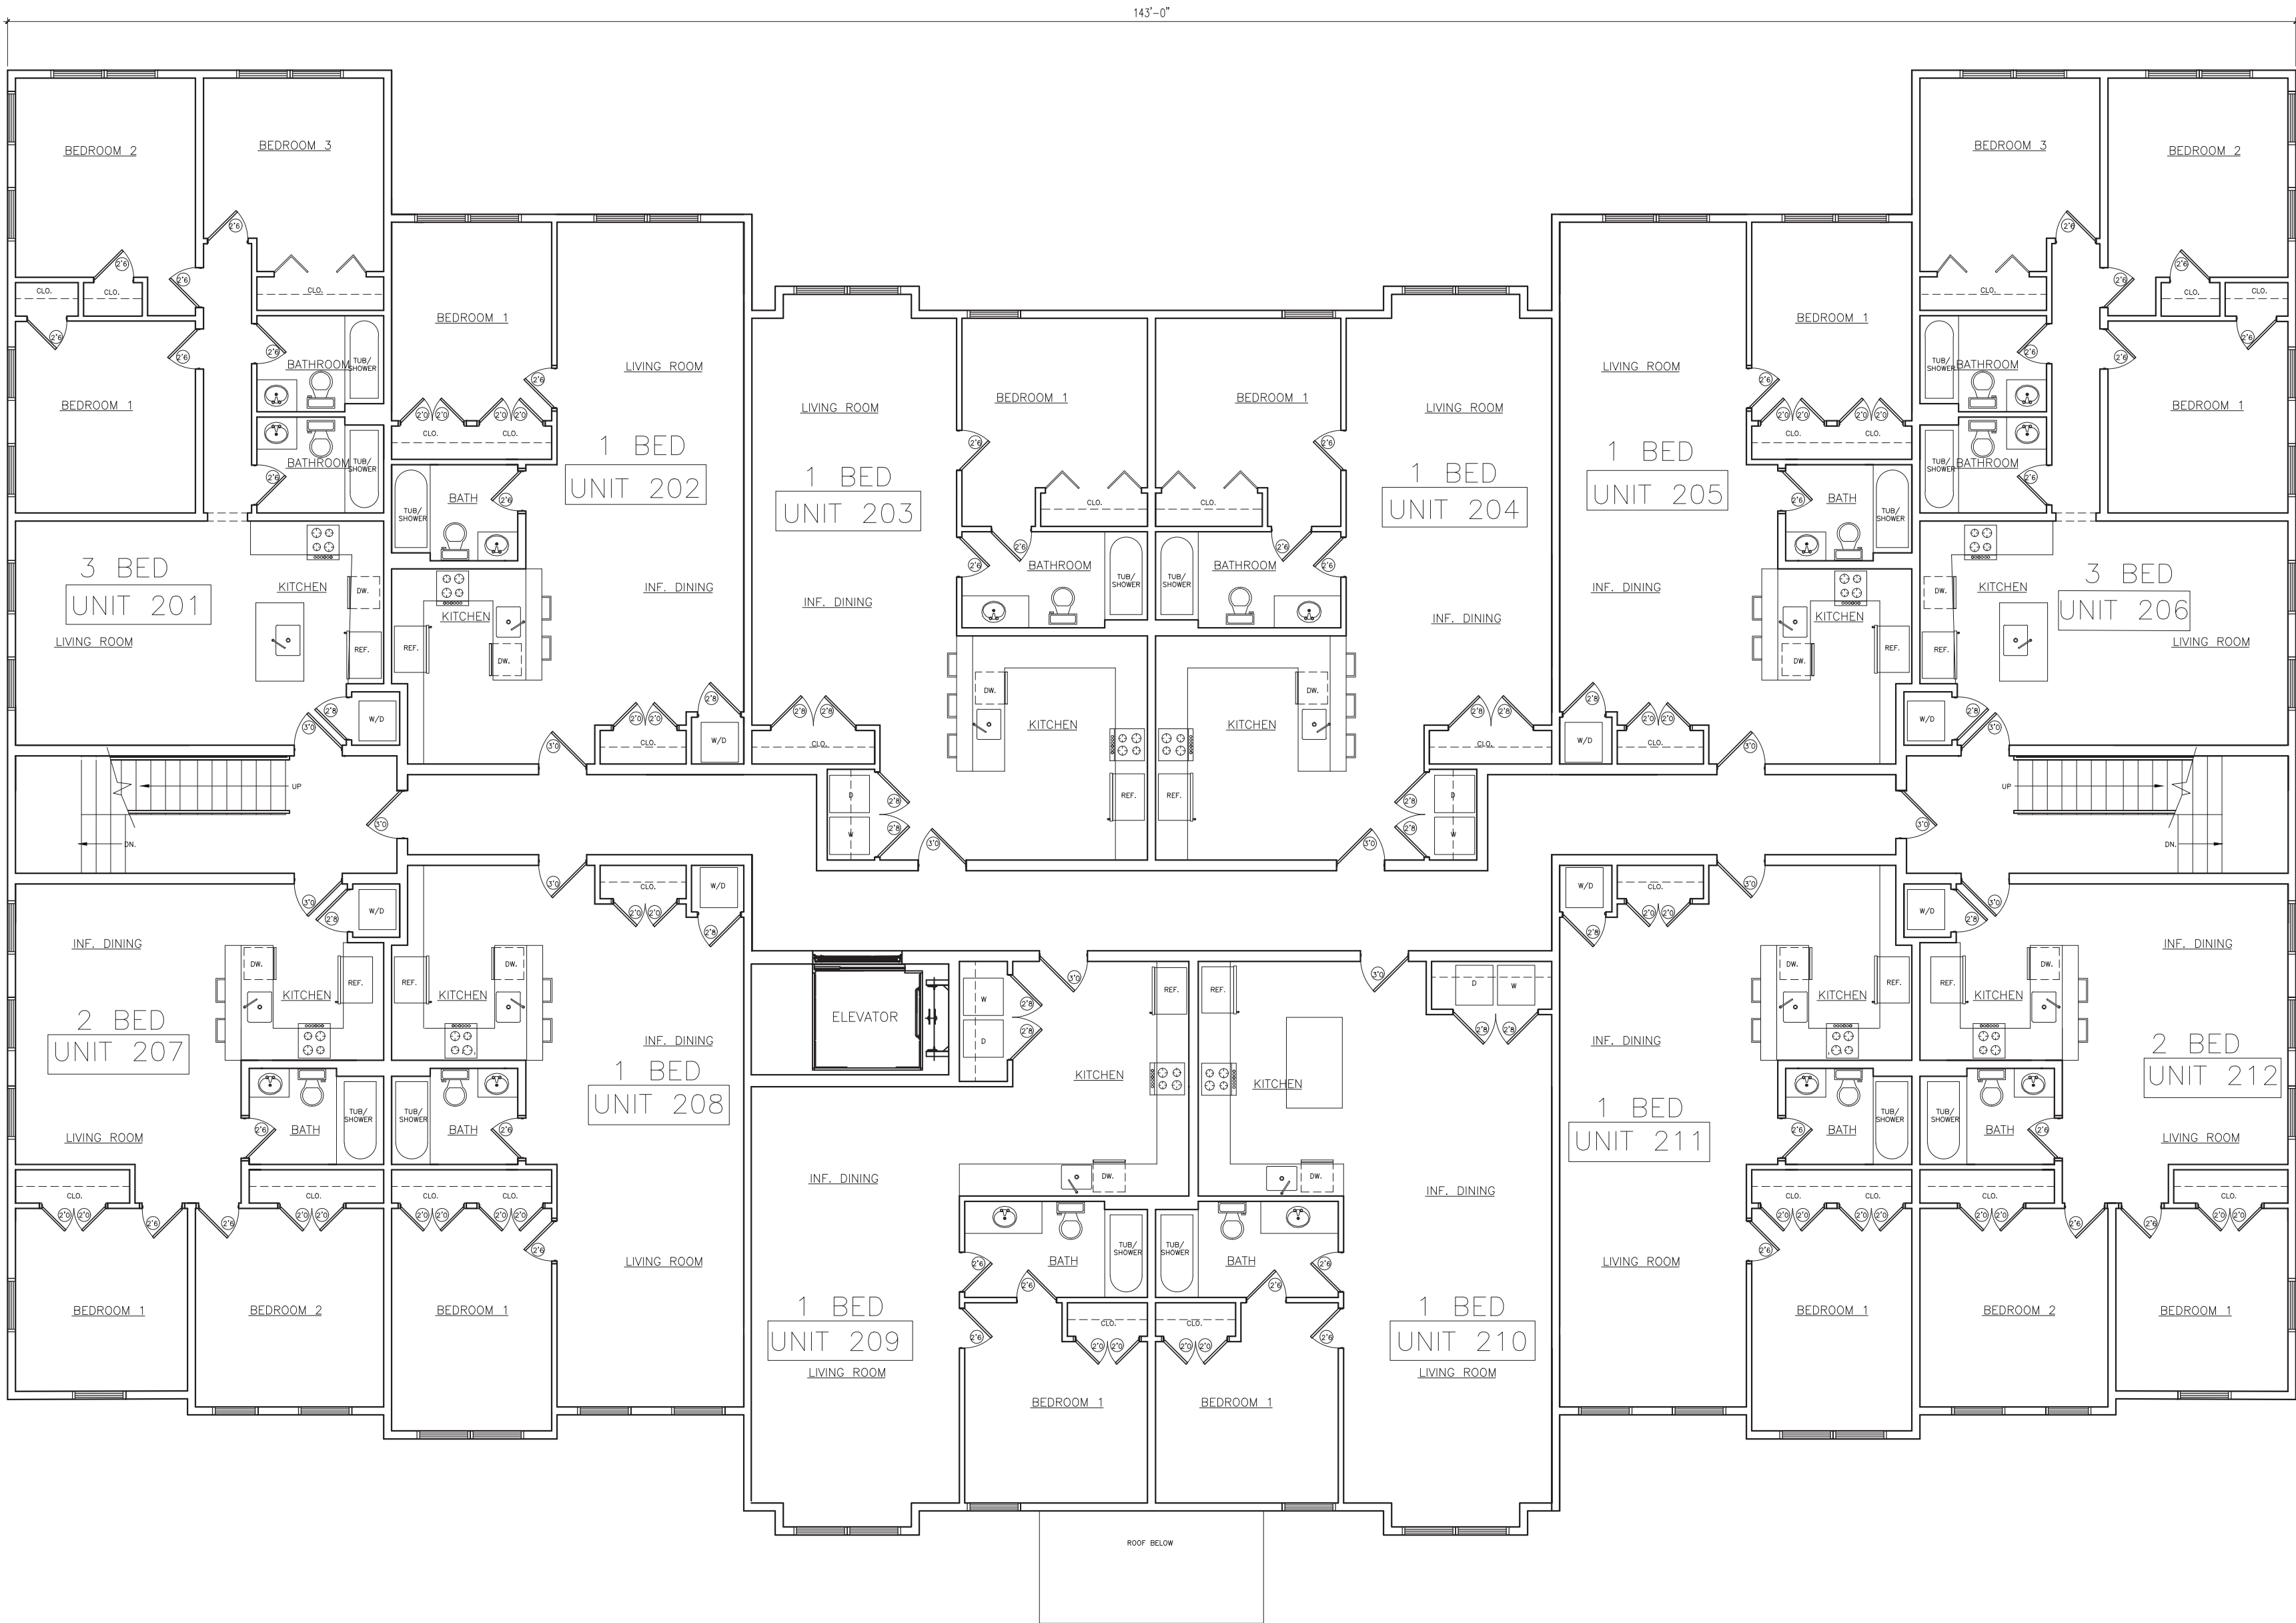

SECOND FLOOR
UNIT COUNT


8 (1 BED)	2 (2 BED)	2 (3 BED)
-----------	-----------	-----------

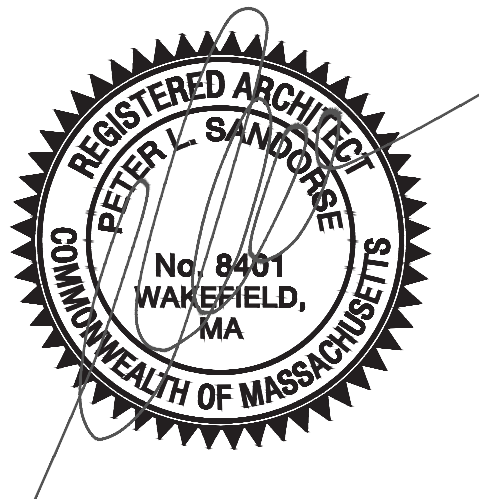

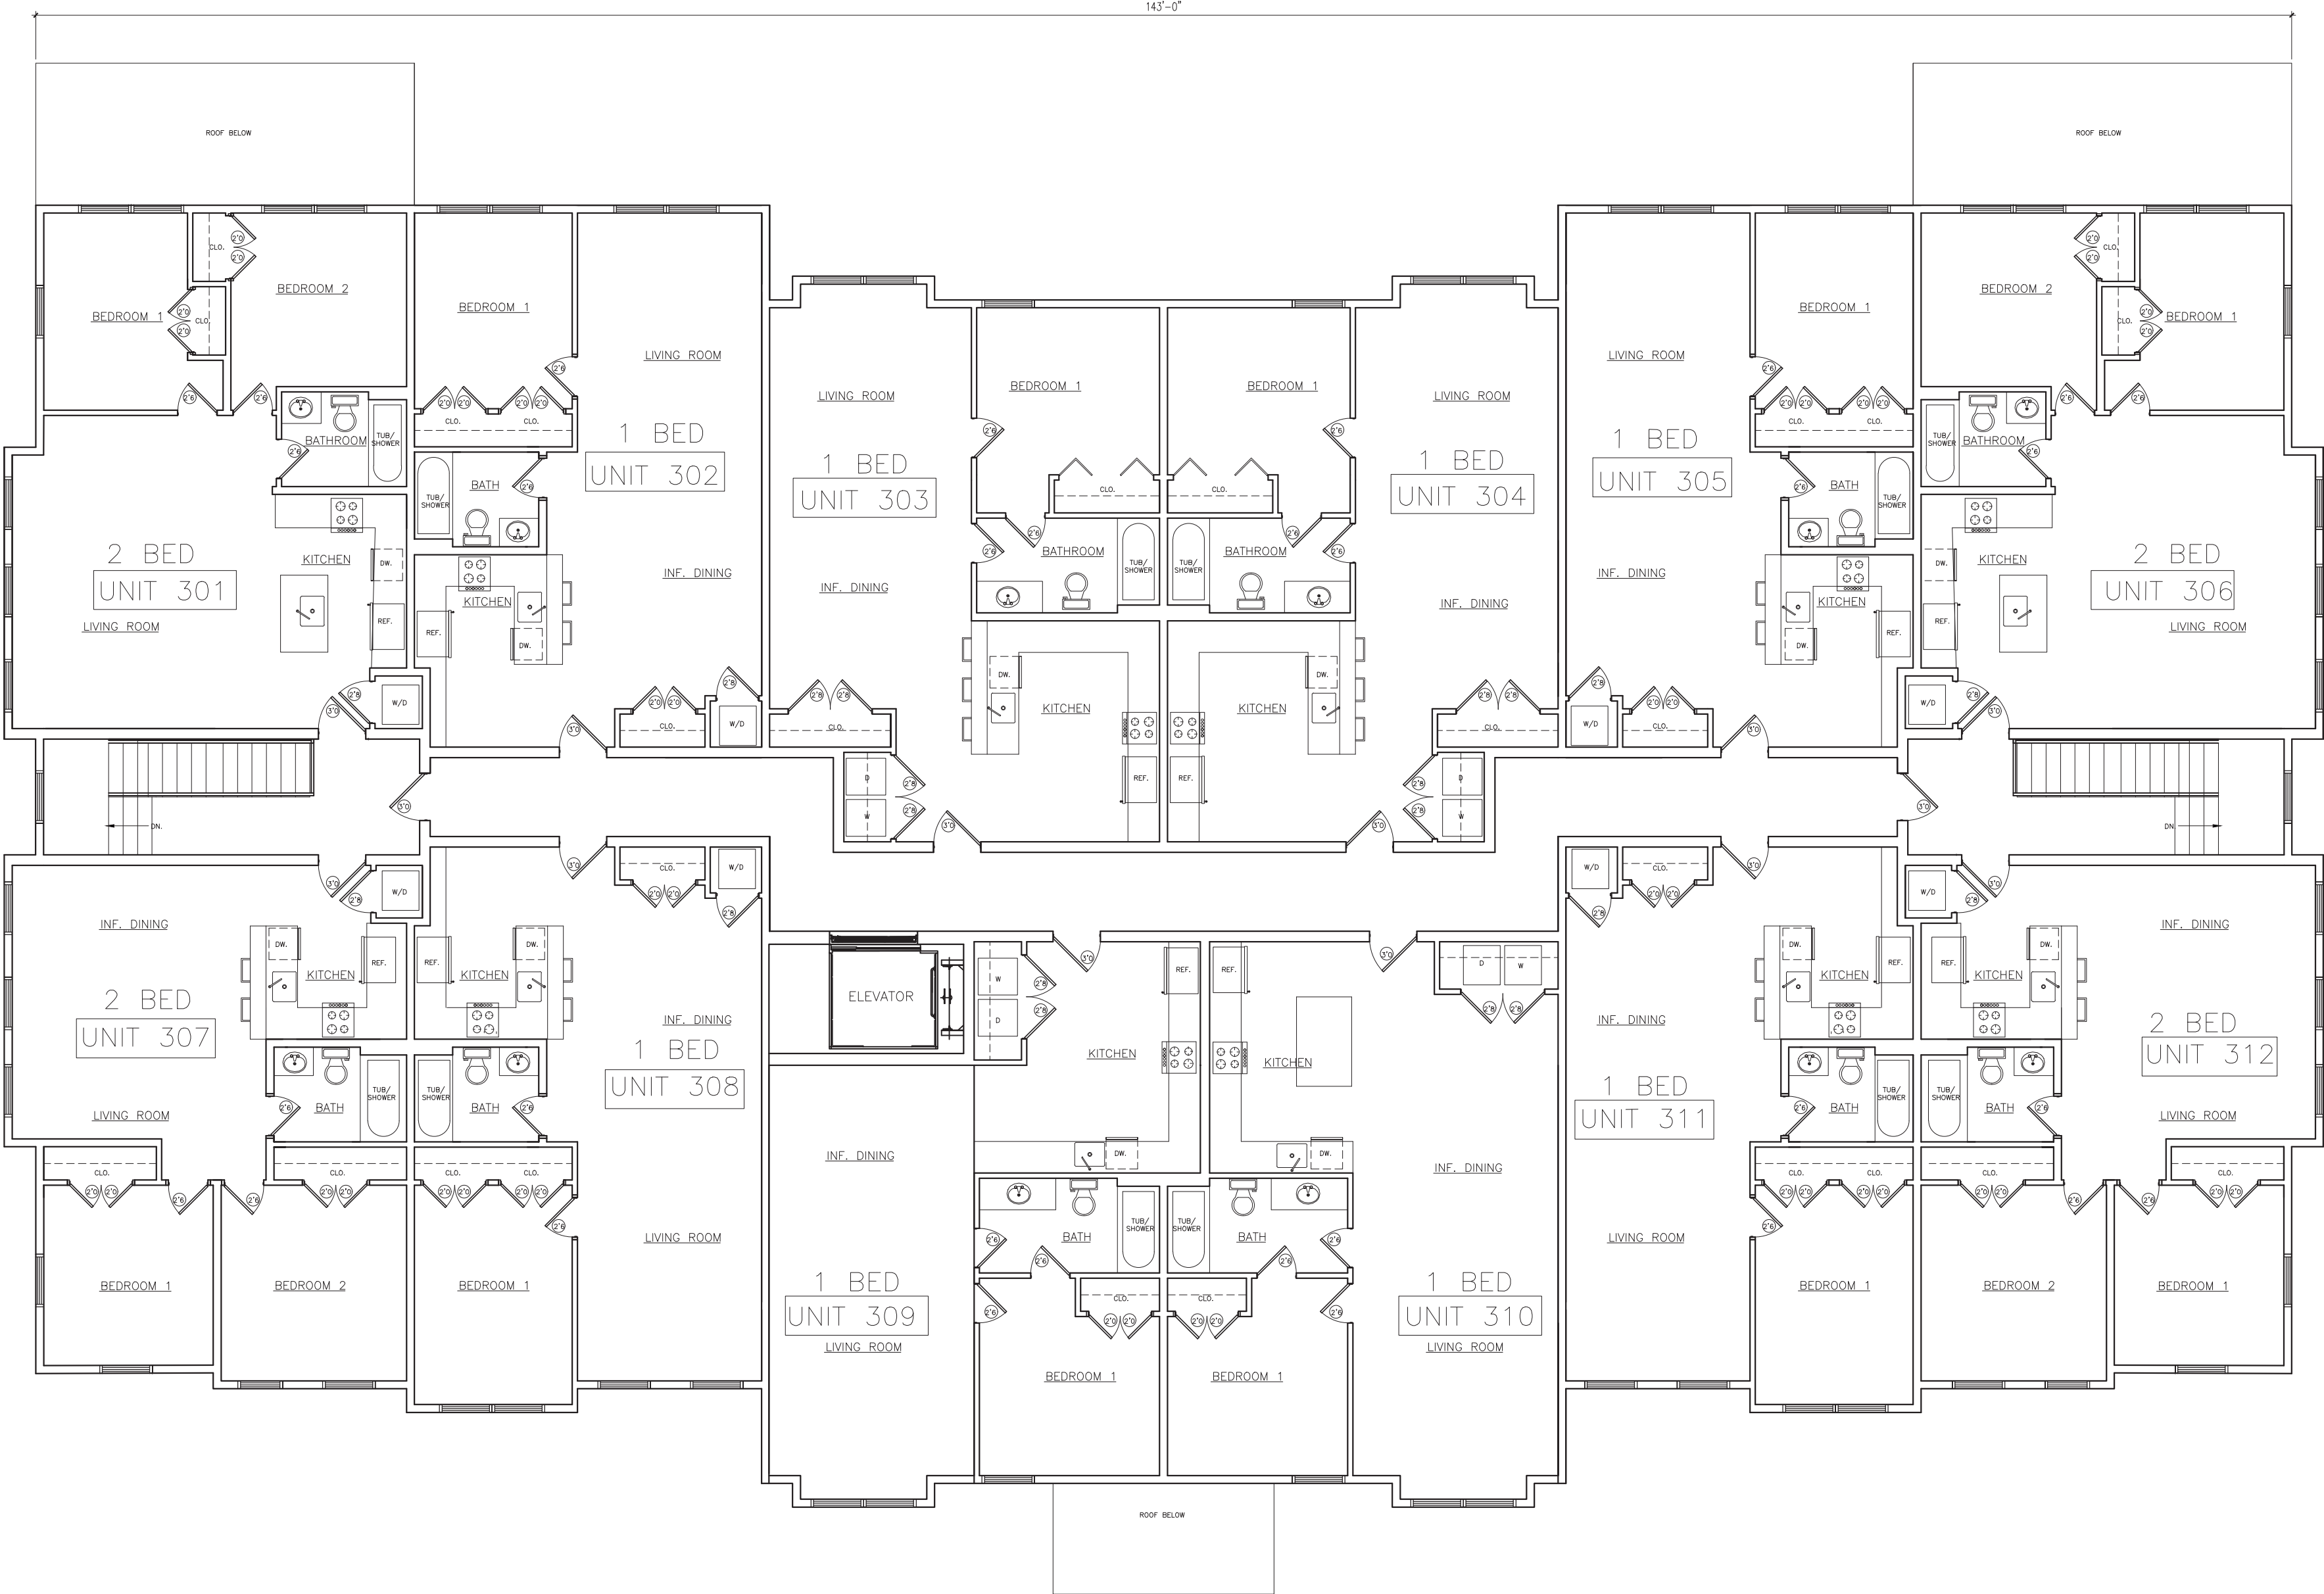

THIRD FLOOR
UNIT COUNT

8 (1 BED)	2 (2 BED)	2 (3 BED)
-----------	-----------	-----------

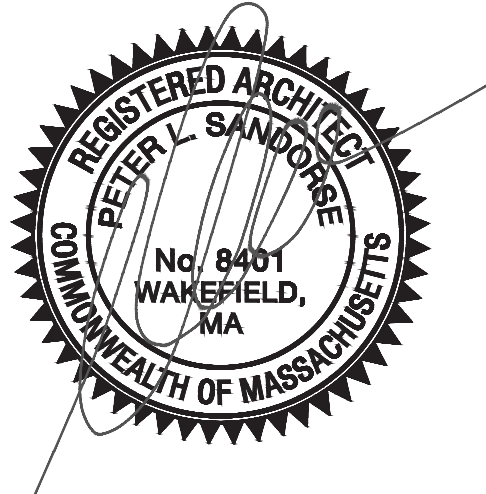



PROPOSED FRONT ELEVATION

Scale: 3/16" = 1'-0"



PROPOSED LEFT ELEVATION

Scale: 3/16" = 1'-0"






DROPOSED RIGHT ELEVATION

Scale: 3/16" = 1'-0"



DROPOSED REAR ELEVATION

Scale: 3/16" = 1'-0"

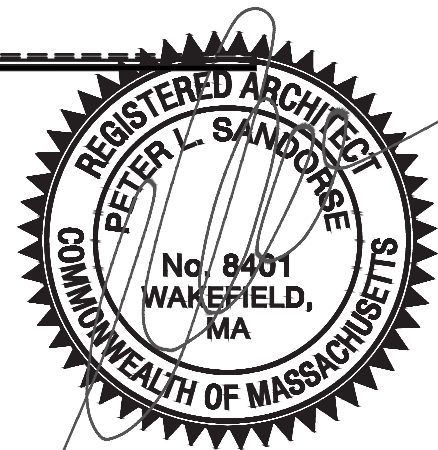



N	DATE: 7-6-2022 SCALE: 1"=20'-0"	REVISIONS:	Preliminary Landscape Plan	572-596 NORTH AVENUE Wakefield, MA	ELLIOTT BRUNDAGE LANDSCAPE ARCHITECTURE 978.470.4870 190 High Plain Road Andover MA elliottbrundage.com